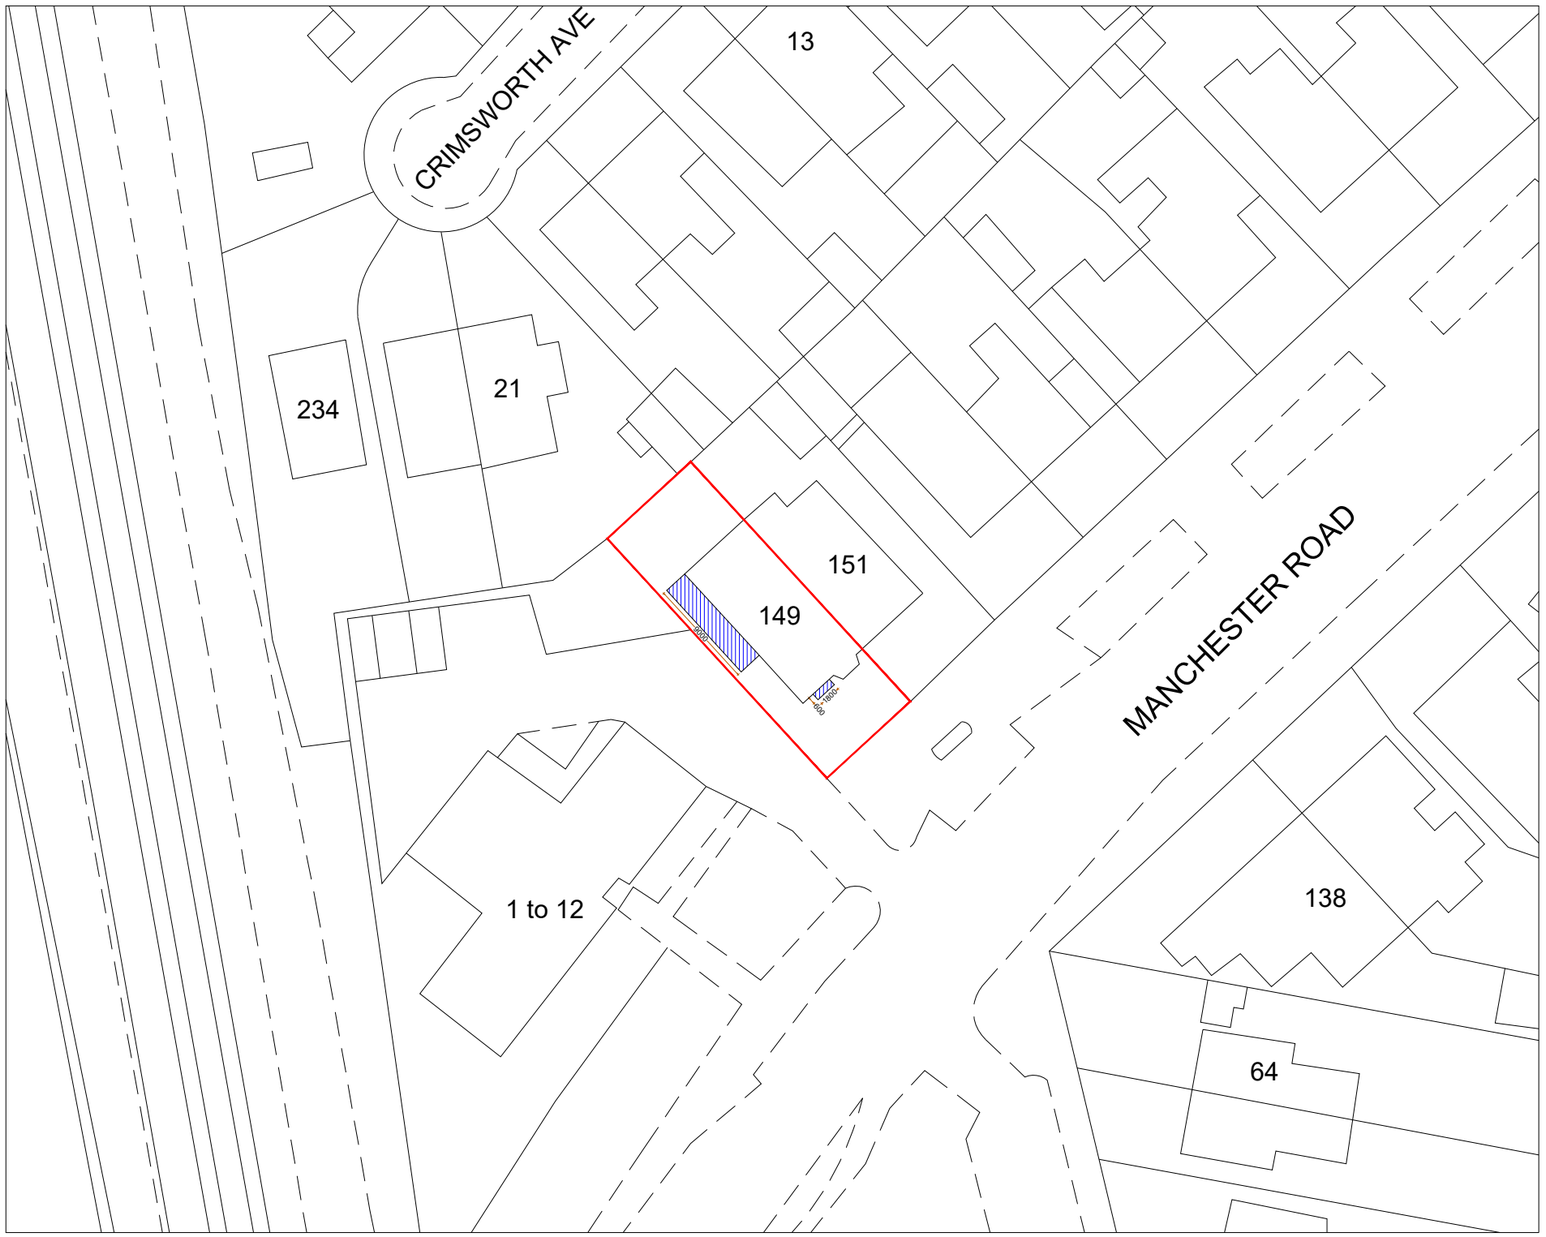


A 09.07.26 DA ISSUE AMENDMENT GK BY	SCALE 1:500@A3	Project : Part double side & part single rear 1st floor wraparound extension and front porch Date : 09/07/26	Sheet Title : Proposed Site Block Plan	Address : 149 Manchester Road MANCHESTER M16 0FE A & B Consultants