
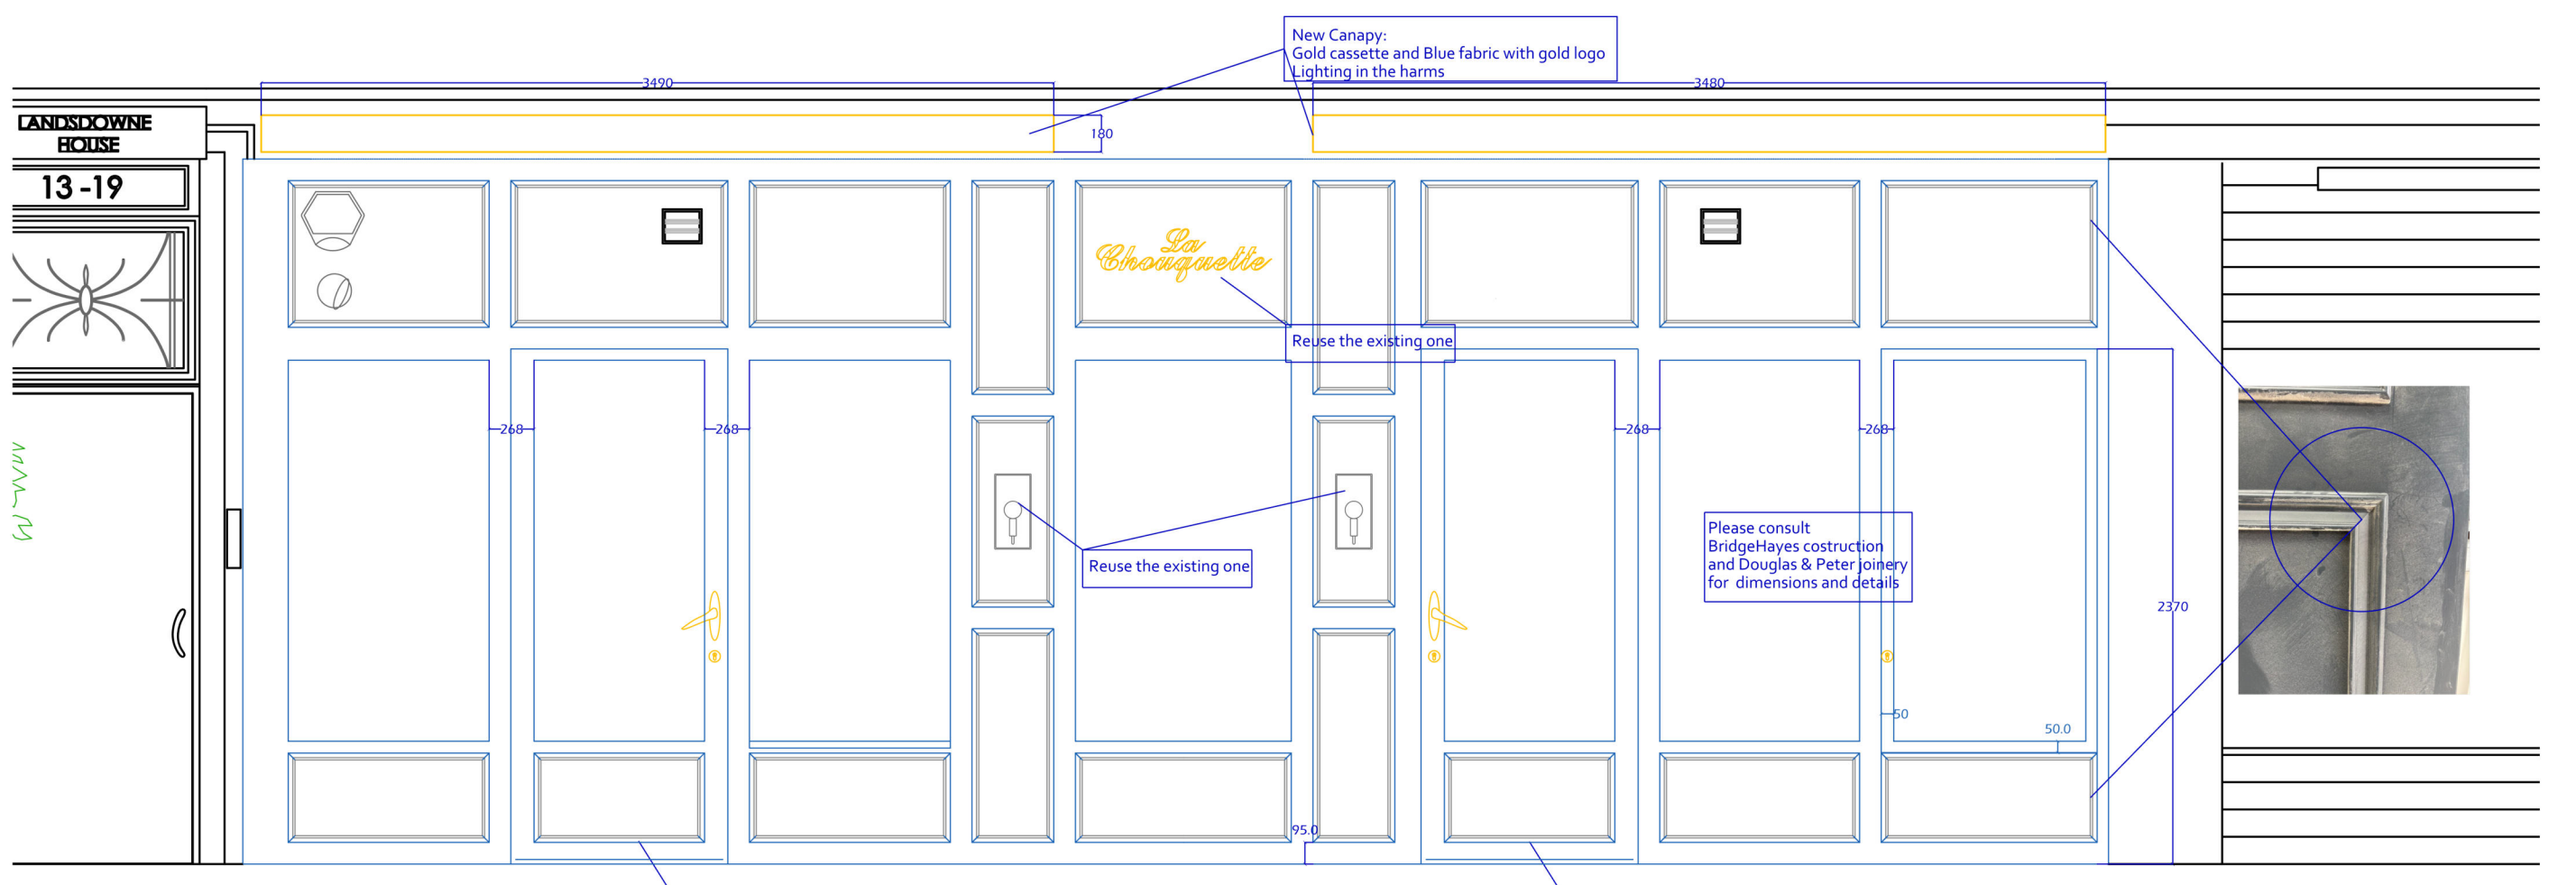
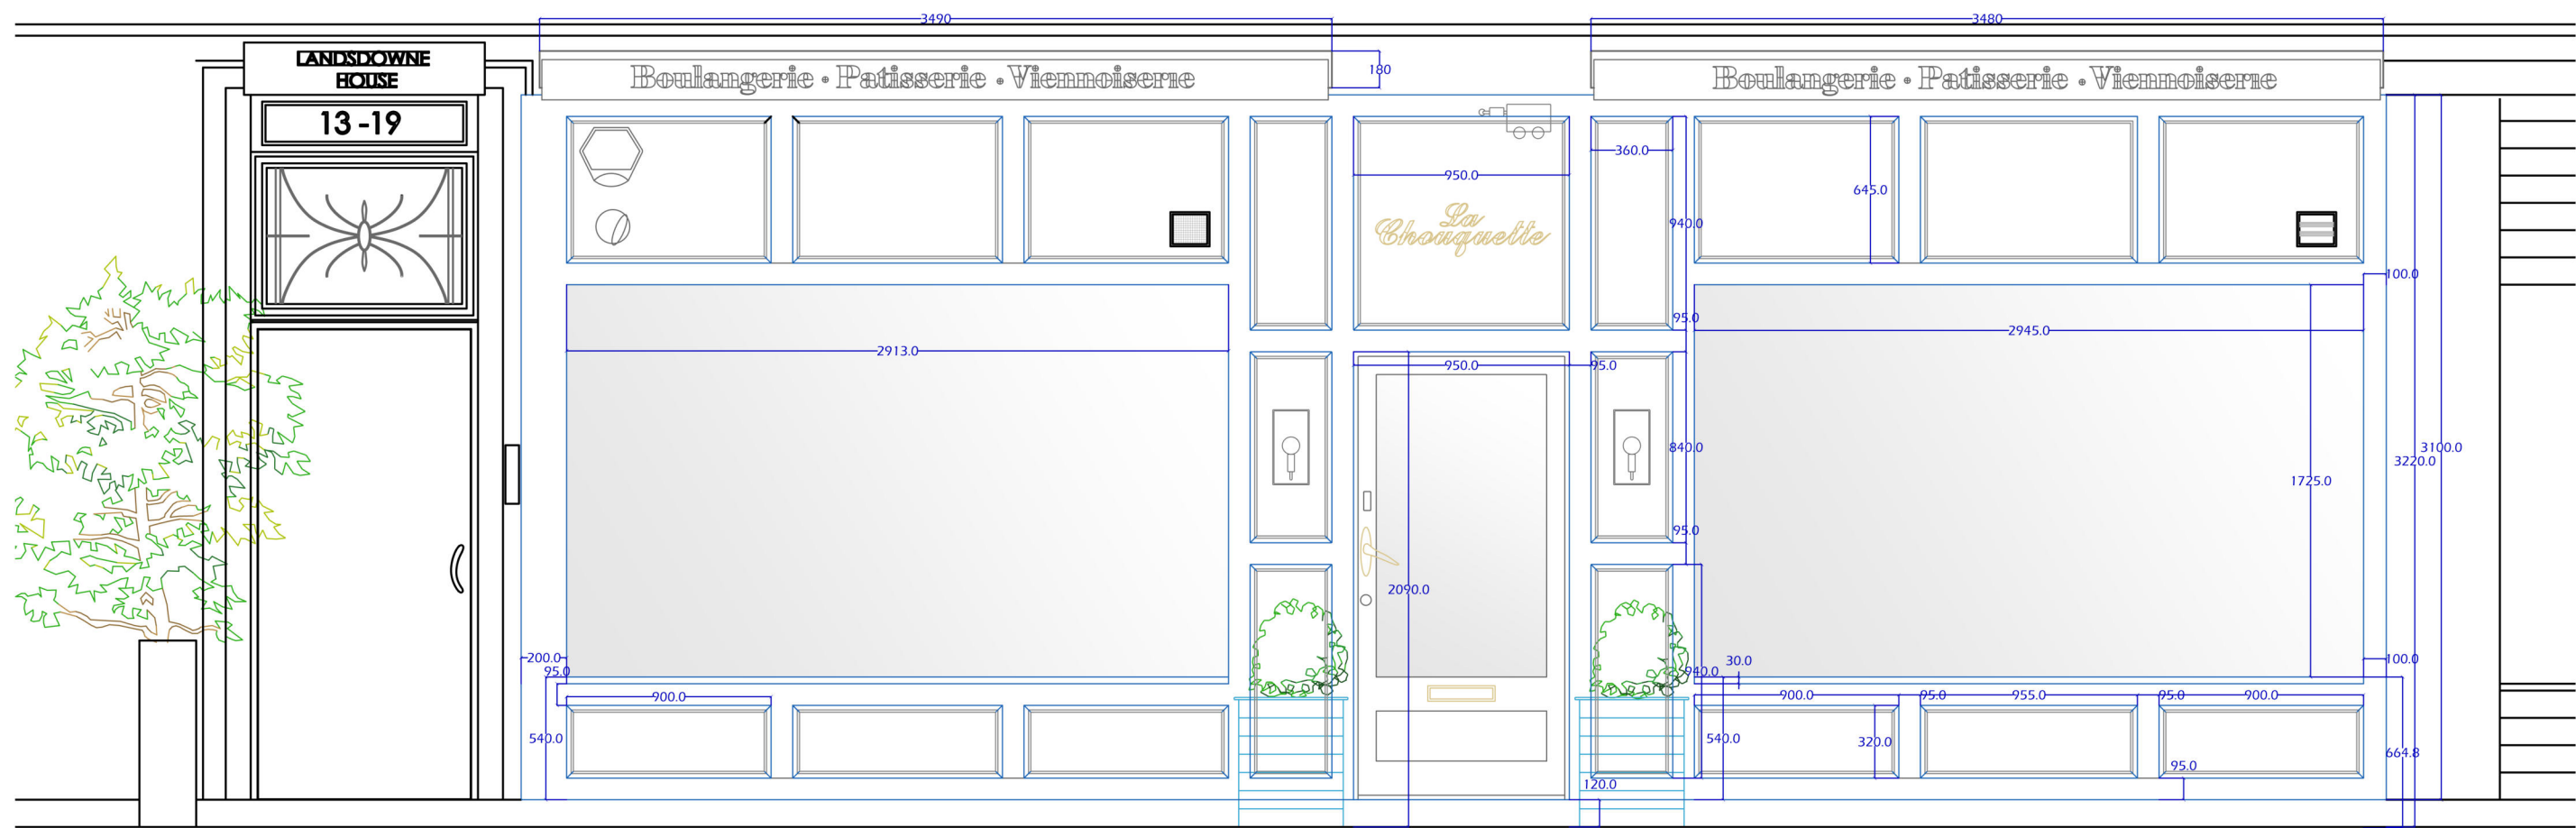
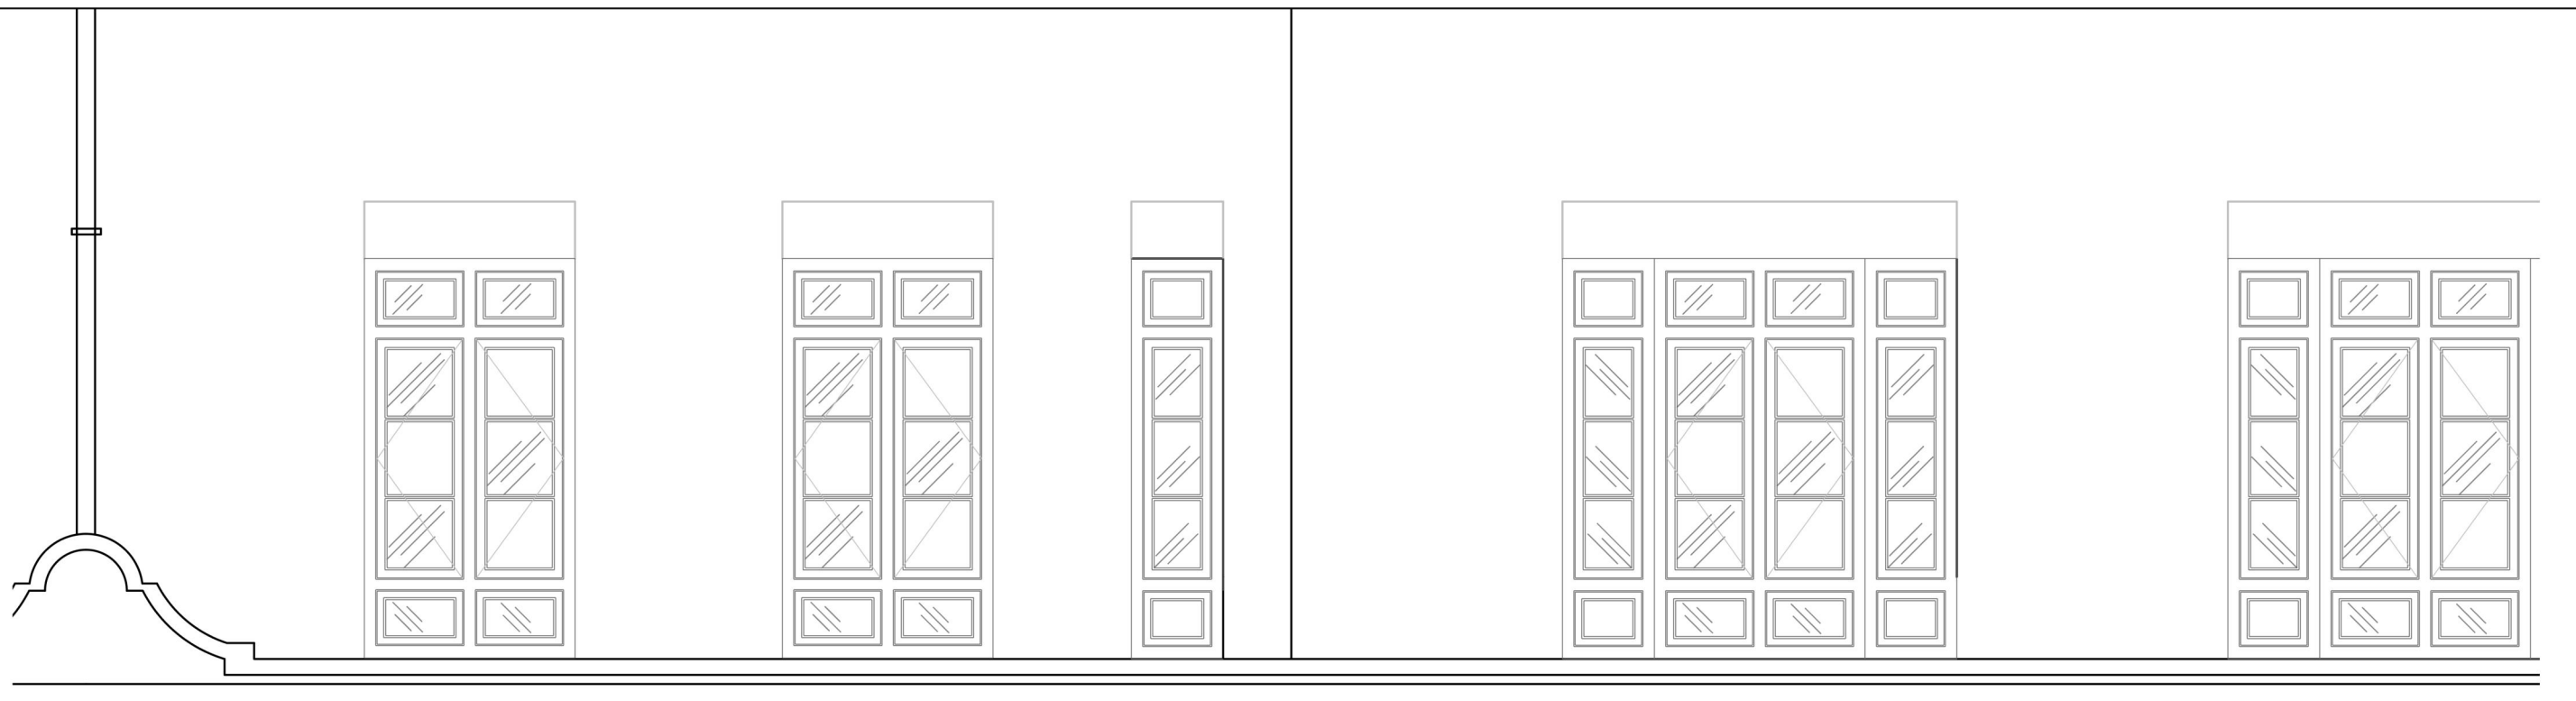



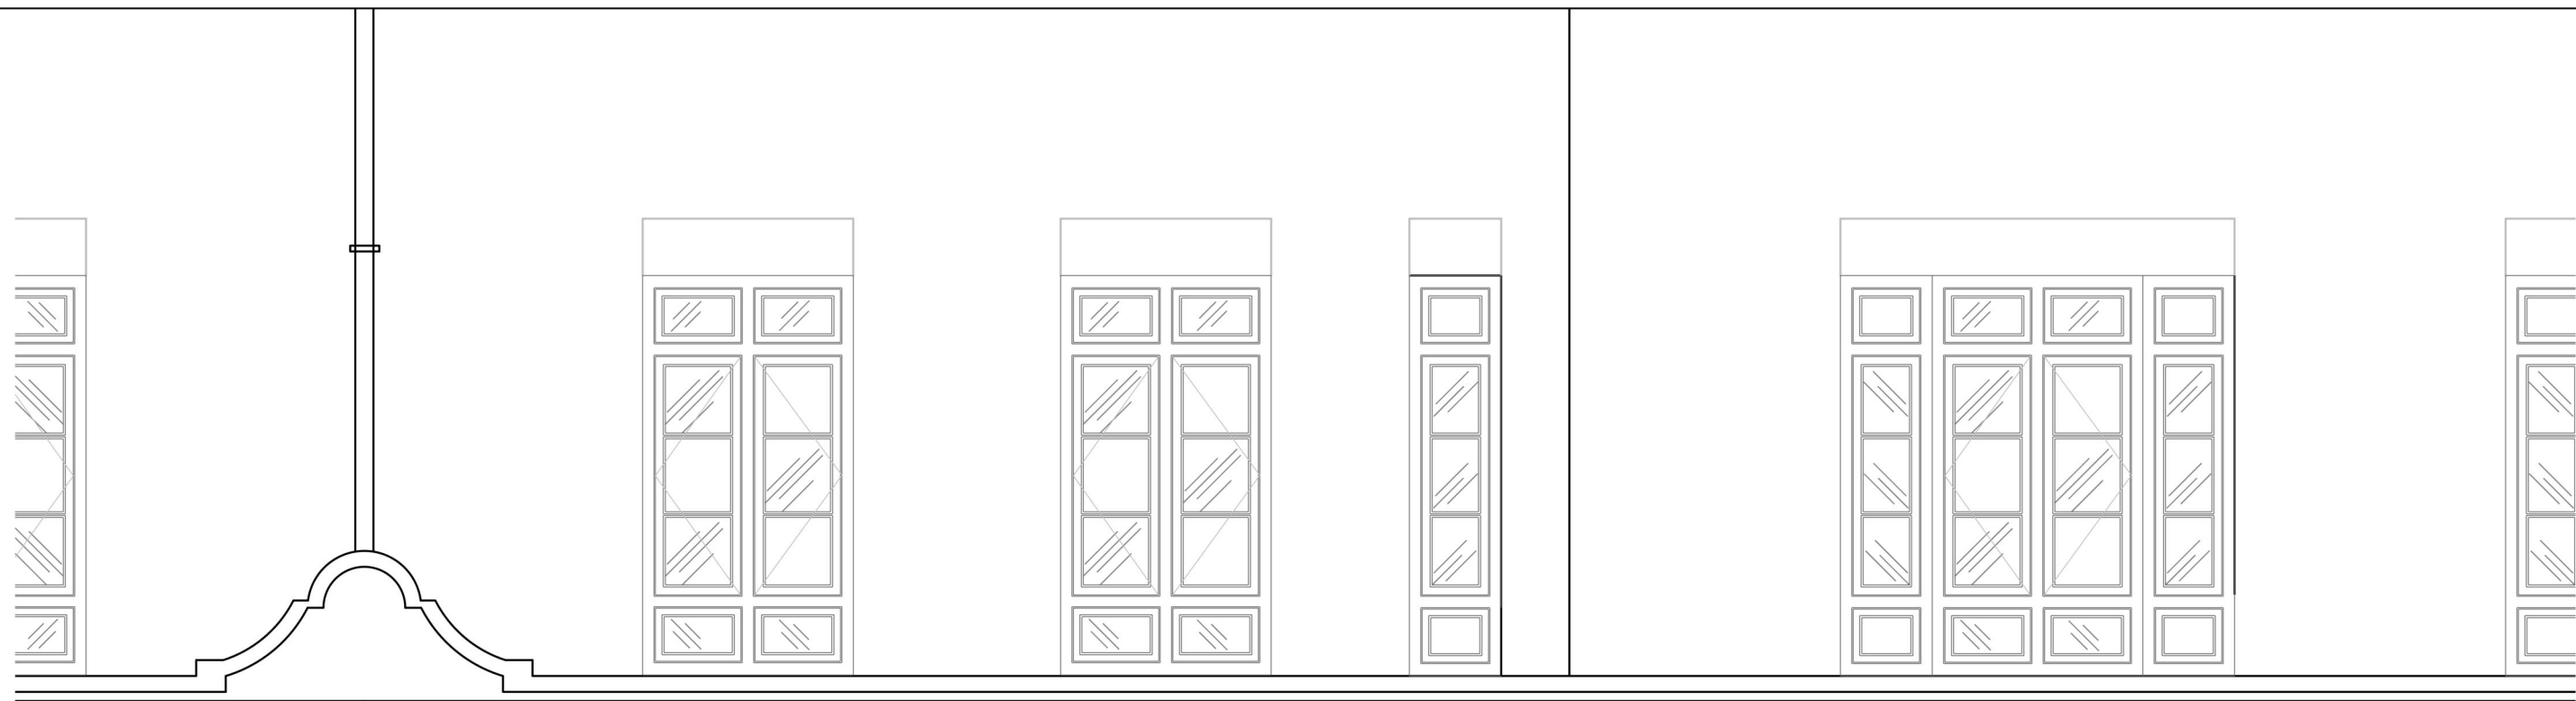


NEW WAY OUT

NEW STEP TO COMPLY WITH PART m CREATE LEVEL ACCESS

NEW WAY IN

NEW STEP TO COMPLY WITH PART m CREATE LEVEL ACCESS

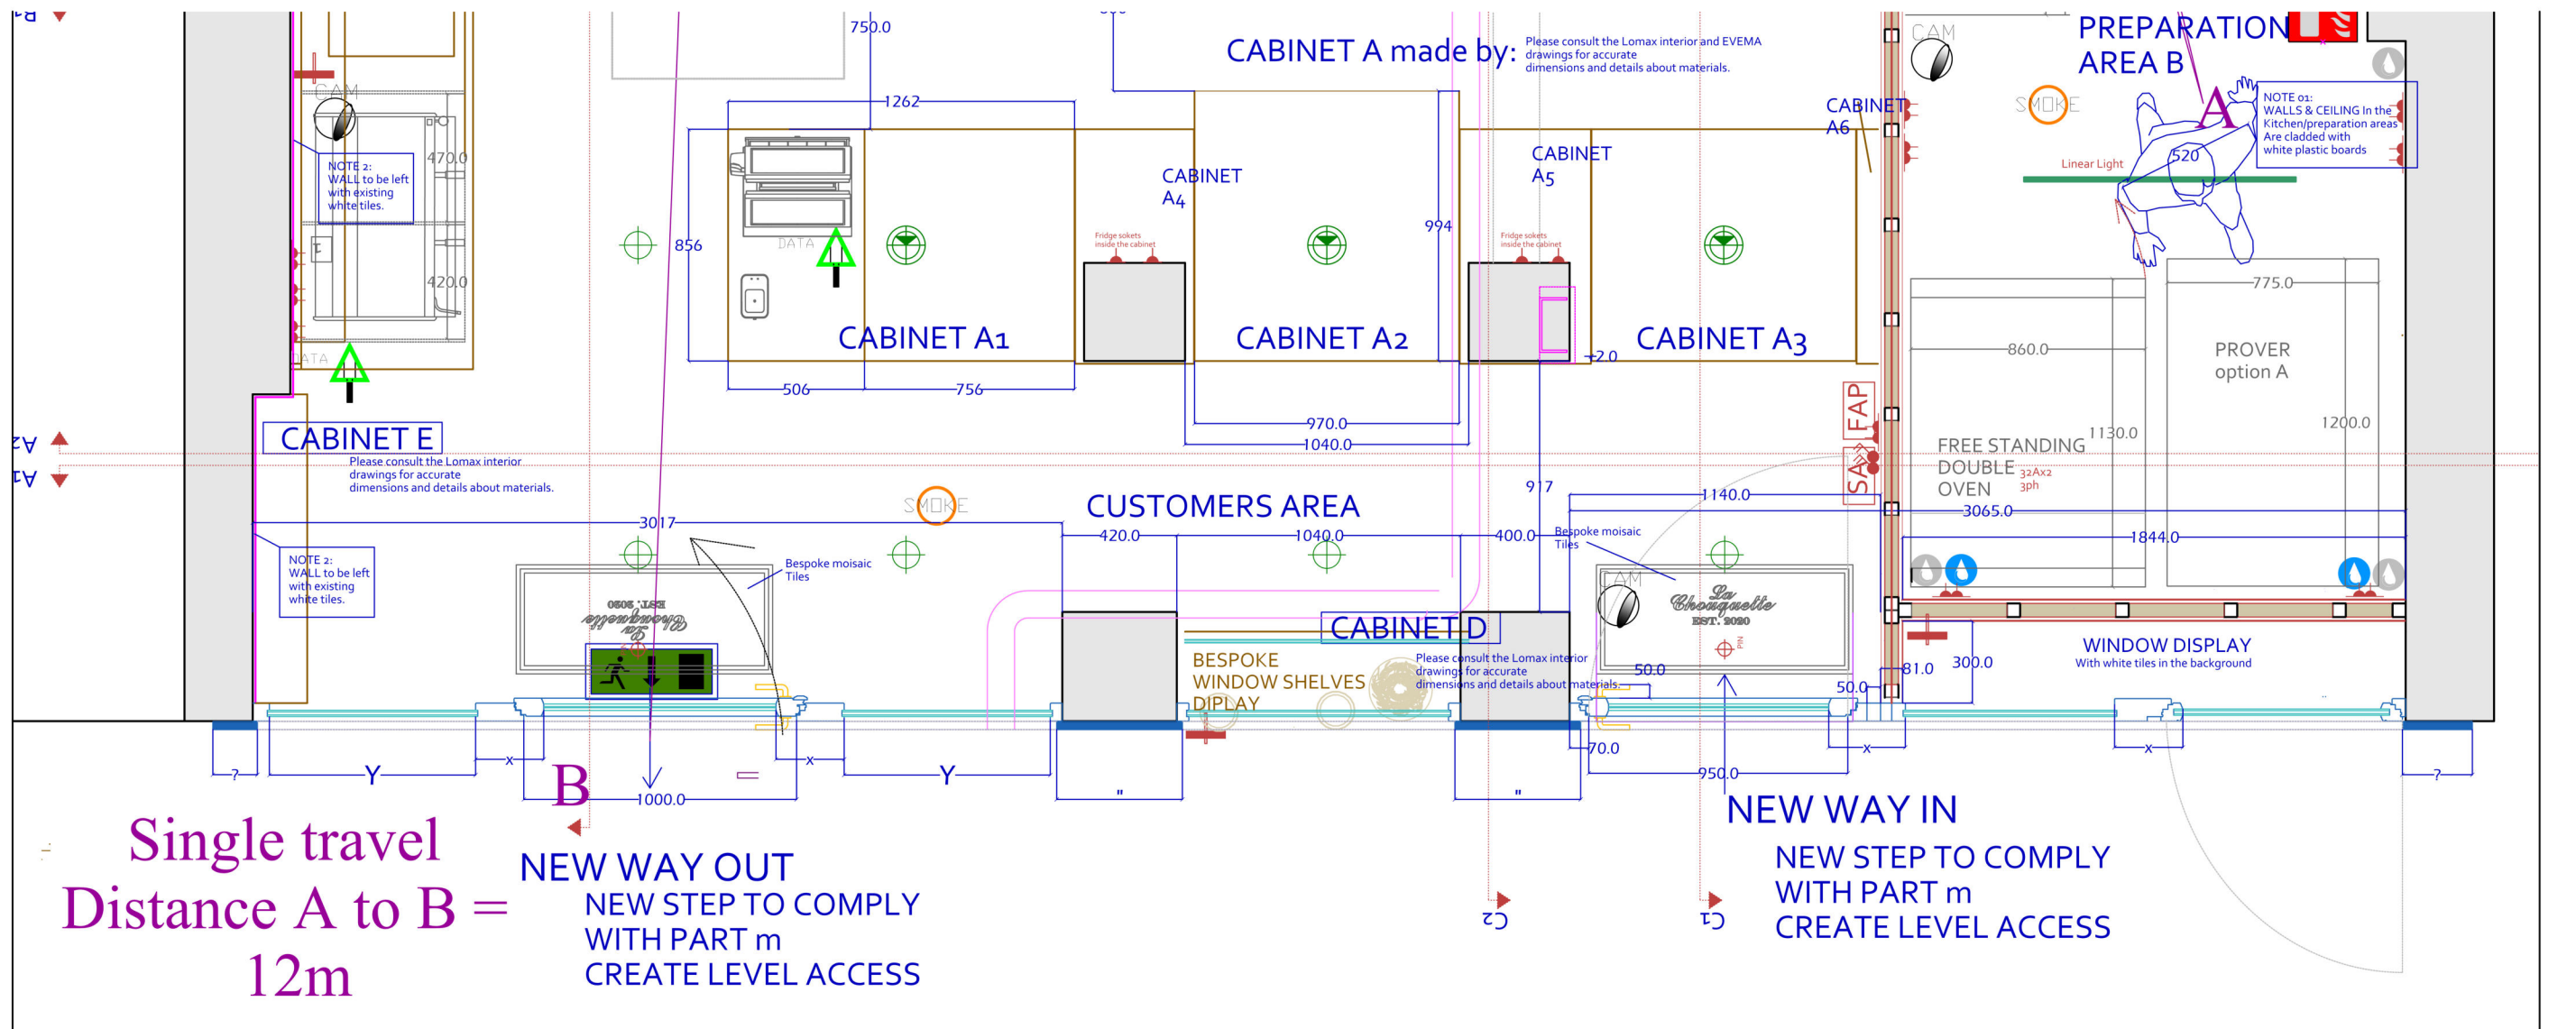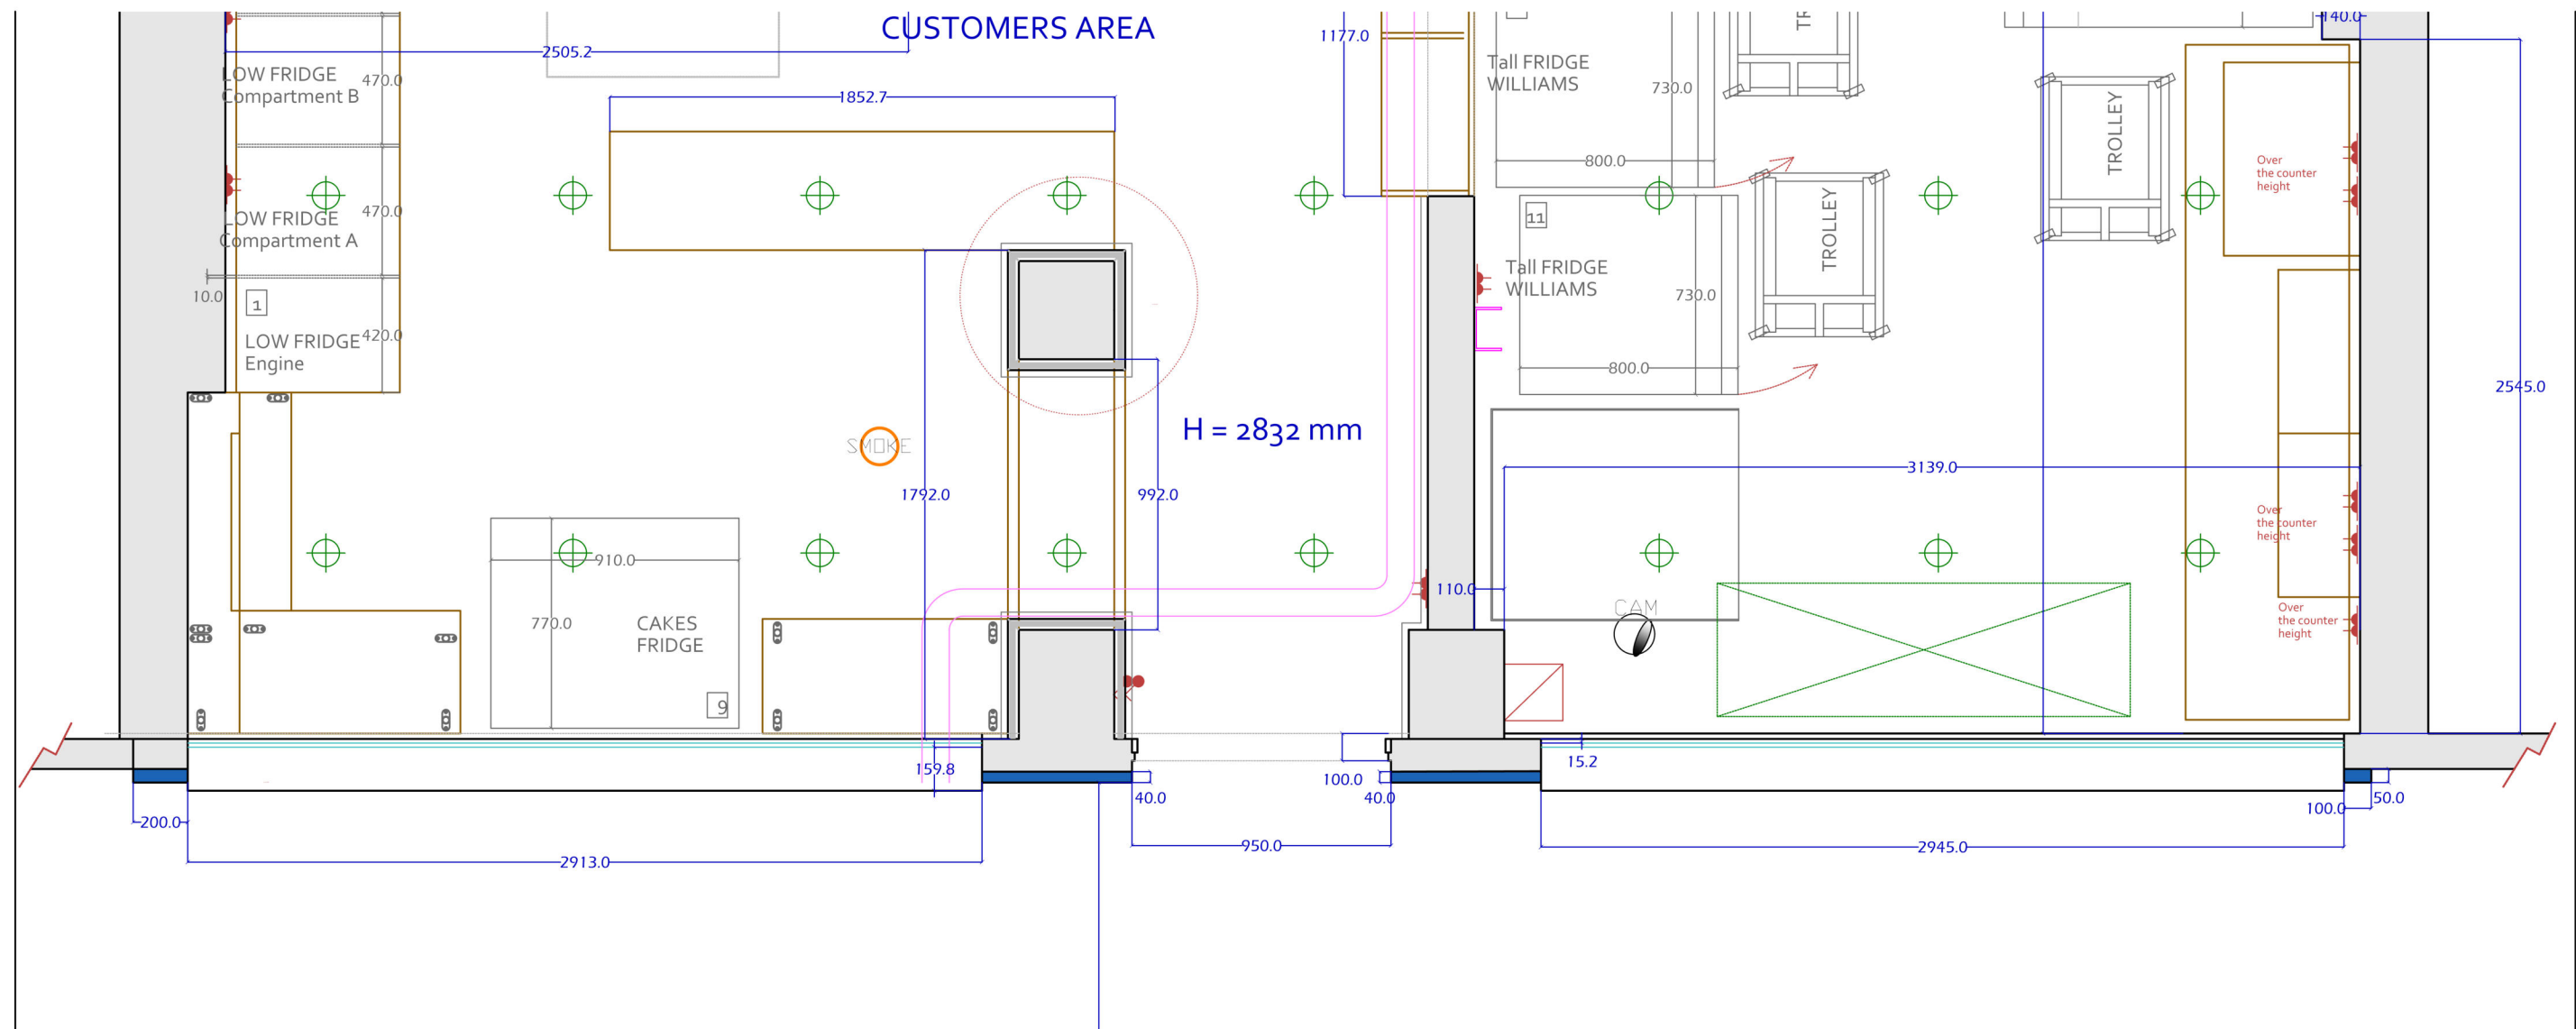

Single travel
Distance A to B =
12m

NEW WAY OUT
NEW STEP TO COMPLY
WITH PART m
CREATE LEVEL ACCESS

NEW WAY IN
NEW STEP TO COMPLY
WITH PART m
CREATE LEVEL ACCESS