
Contractor and furniture manufacturers to take on site measurements before commencing any work, architect will not be held responsible for any mis-fits on site

Any internal layout changes will need to be approved by client / architect prior to commencement


NOTES

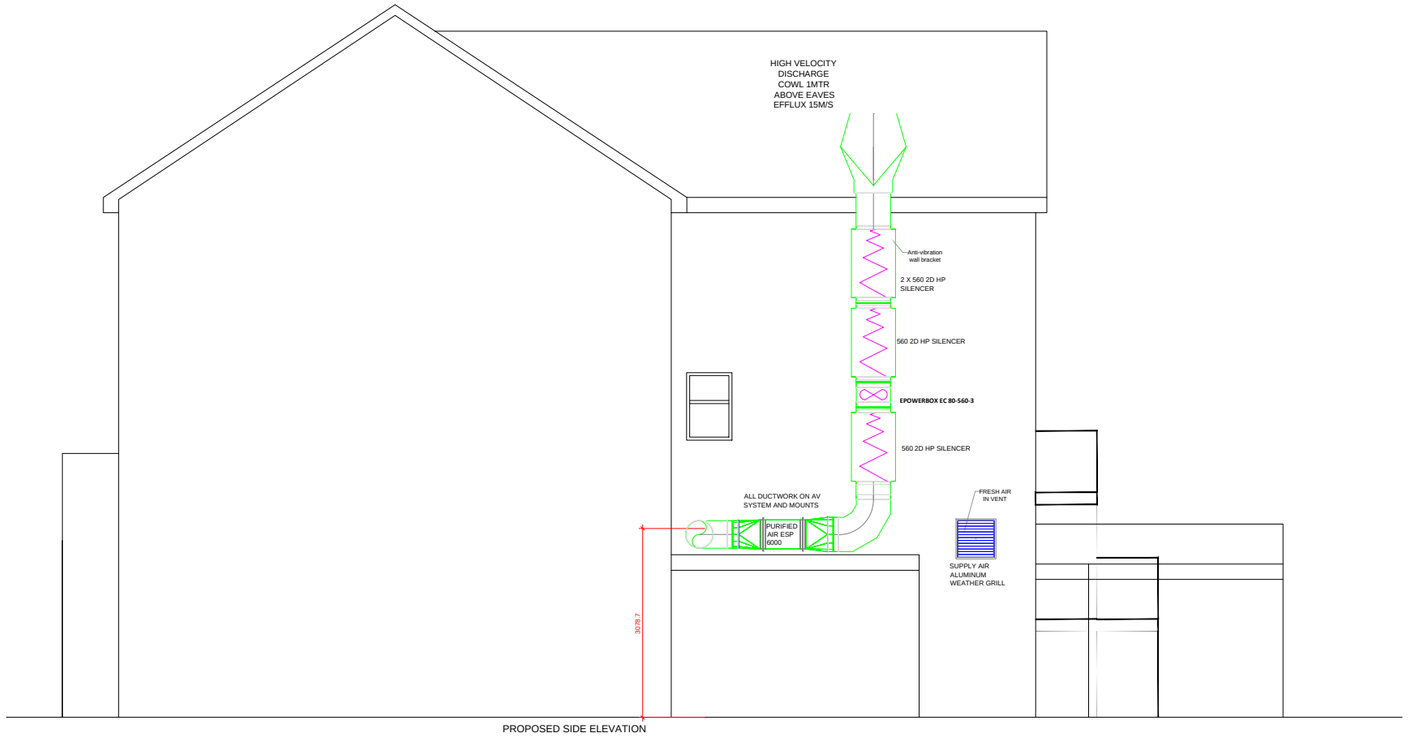

PROPOSED SIDE ELEVATION



PROPOSED REAR ELEVATION

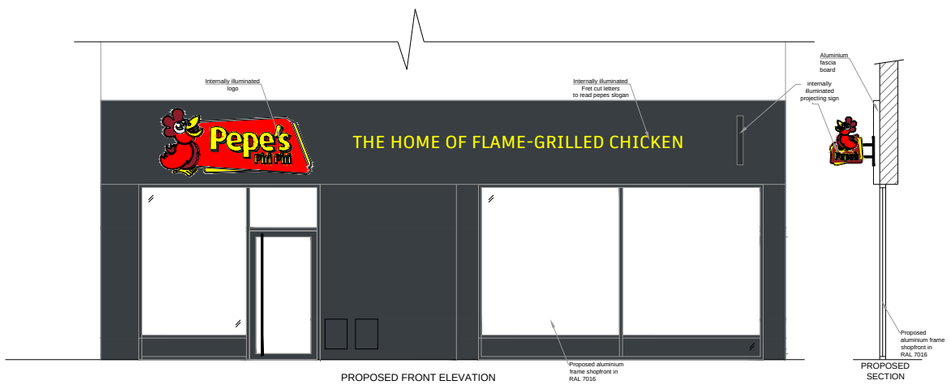

PROPOSED FRONT ELEVATION

PROPOSED
SECTION

1:100

2m 0 2m 4m 6m 8m 10m

A	Shopfront amendment as requested by PO	29-06-2026
	REVISION	DATE

PROJECT

581-585 WILBRAHAM ROAD
CHORLTON-M21 9AF

TITLE

5.0 PROPOSED ELEVATIONS

SCALE @ A3	1:100
DATE	**29.06.2026**
JOB NO.	2026-081

N.A.S.A DESIGN STUDIO

info@nasadesignstudio.co.uk