

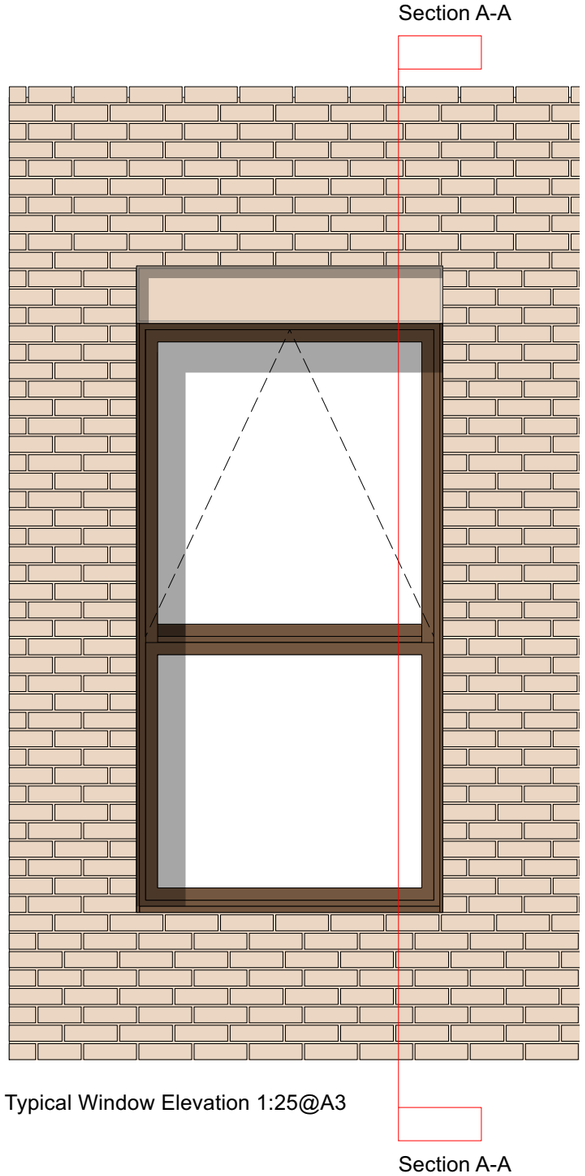


Typical Window Elevation 1:25@A3

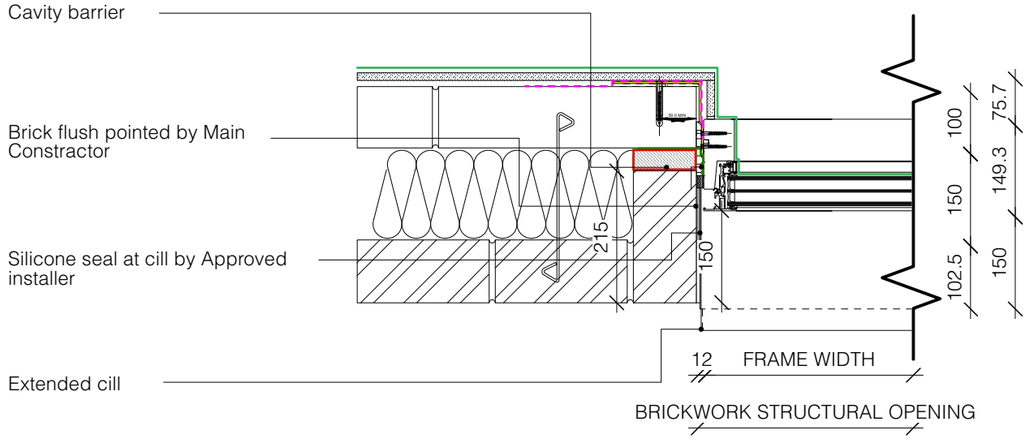

Typical Window Jamb Detail 1:10 @ A3

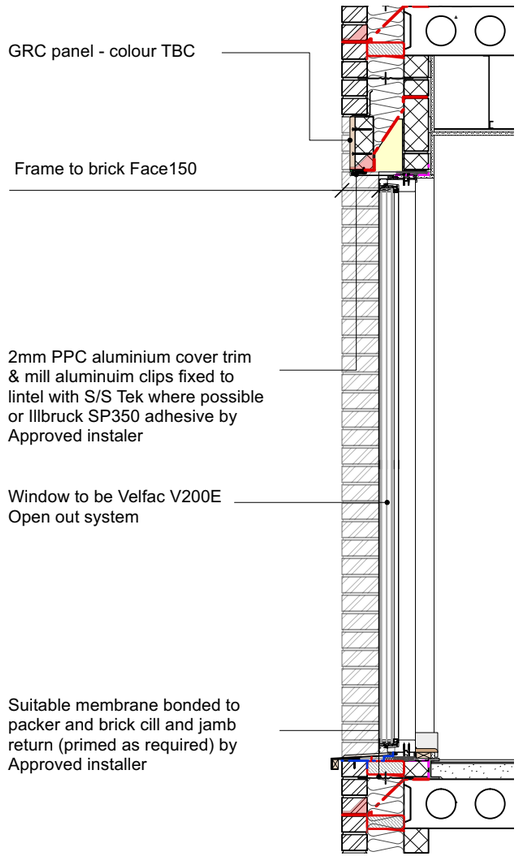

Typical Window Section 1:25@A3

Note
All construction details relating to internal build up are indicative only and subject to design development. Section is provided only for purpose of showing and referencing location of deep reveals relative to facade.

Drawing Title: Deep Reveal Detail
Date: 10/06/2026
Drawing no: 1355 - 402
Scale: 1:10 @ A3
Drawn: NS

revision:
revision notes:

DK-Architects
26 Old Haymarket
Liverpool
L1 6ER
0151 231 1209 T
mail@dk-architects.com E
www.dk-architects.com W