

Varley Street Masterplan

Jigsaw Homes North

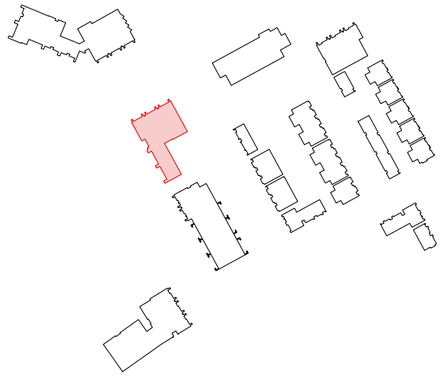

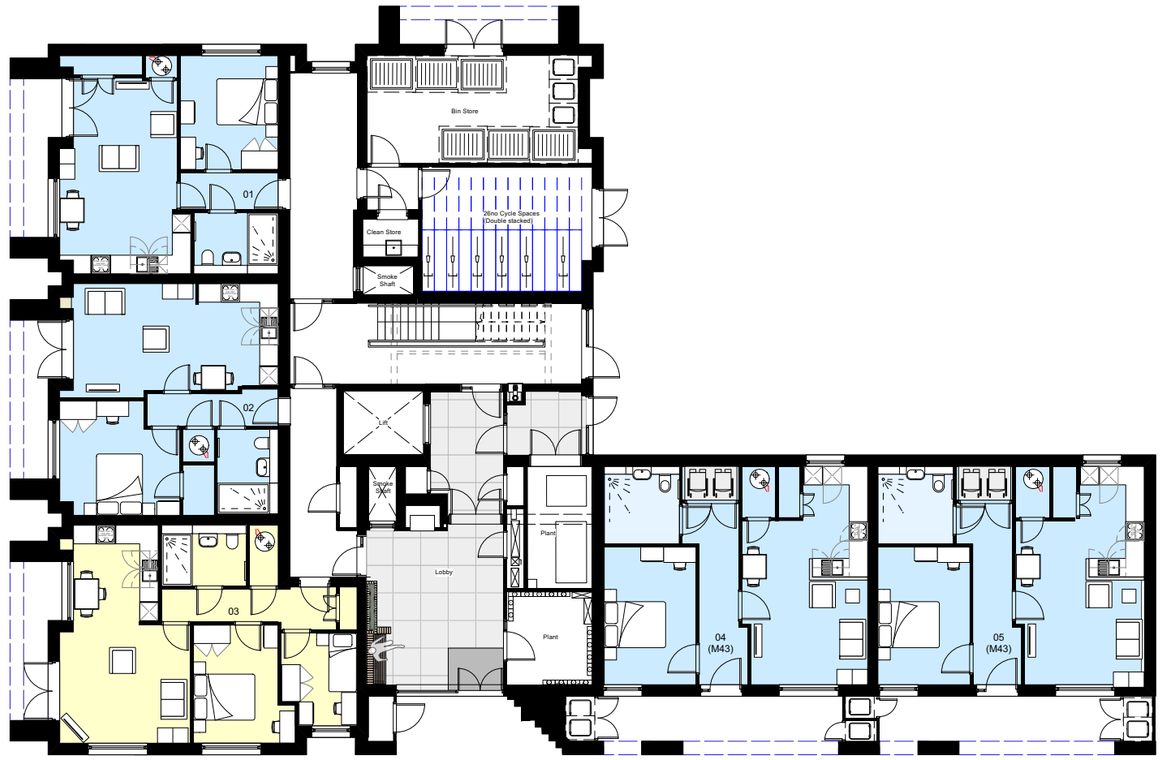

Ground Floor

APARTMENT BLOCK 2B

1 bed 2 person apartment

2 bed 3 person apartment

Drawing Title: Propsed GF Plan
Date: 02.06.2026
Drawing no: 1355 - Block-2B-101
Scale: 1:200@A3
Drawn: NS

revision:
revision notes:

0m 2m 4m 10m 20m

N

DK-Architects
26 Old Haymarket
Liverpool
L1 6ER
0151 231 1209 T
mail@dk-architects.com E
www.dk-architects.com W