

Varley Street Master Plan

Jigsaw Homes North

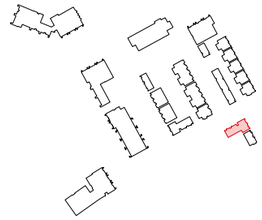

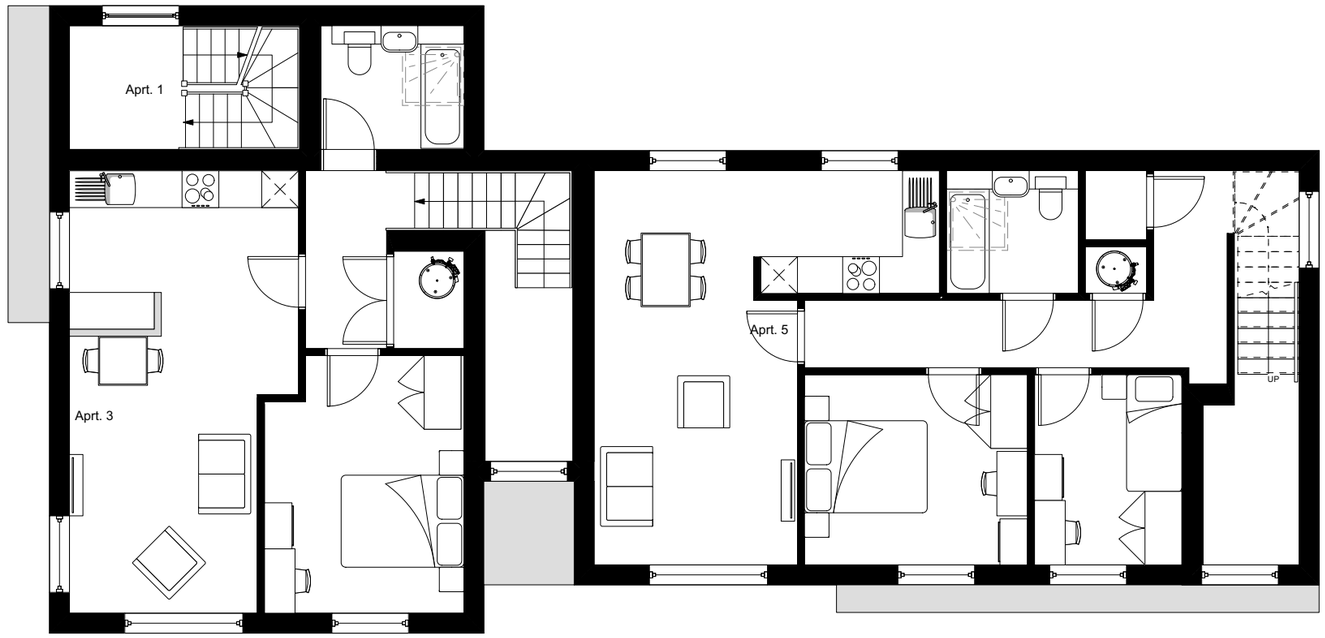

First Floor

Drawing Title: Plans Sheet 2/4
Date: 02.06.2026
Drawing no: 1355 - OFD-C-102
Scale: 1:100 @ A3
Drawn: NS

revision:
revision notes:

0m 1m 2m 5m 10m

OFD BLOCK C - *Phase 2F*

3x 1 bed 2 person flat
2x 2 bed 3 person flat
5x flats / block
1x blocks on masterplan

5no ***Total Units***

DK-Architects
26 Old Haymarket
Liverpool
L1 6ER
0151 231 1209 T
mail@dk-architects.com E
www.dk-architects.com W