


Varley Street Master Plan

Jigsaw Homes North

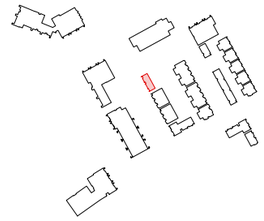

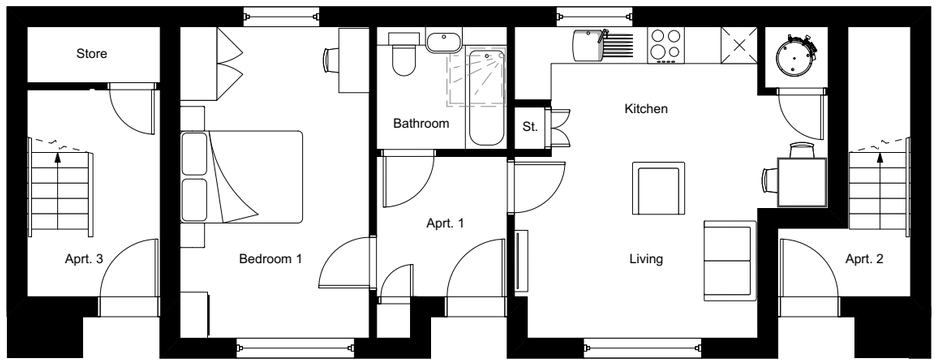

Ground Floor

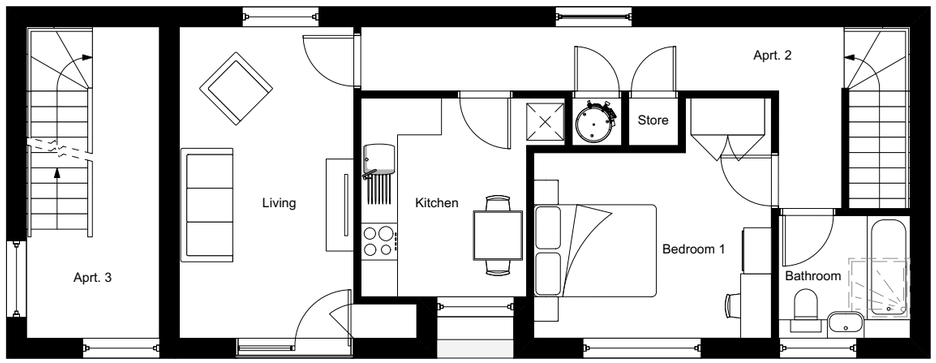

First Floor

Drawing Title: Plans Sheet 1/2
Date: 02.06.2026
Drawing no: 1355 - OFD-A-101
Scale: 1:100 @ A3
Drawn: NS

revision:
revision notes:



OFD BLOCK A - *Phase 2C*

1 bed 2 person flat
3x flats / block
1x blocks on masterplan

3no ***Total Units***

DK-Architects
26 Old Haymarket
Liverpool
L1 6ER
0151 231 1209 T
mail@dk-architects.com E
www.dk-architects.com W