



XX Location Plan
Scale: 1:500 @ A1

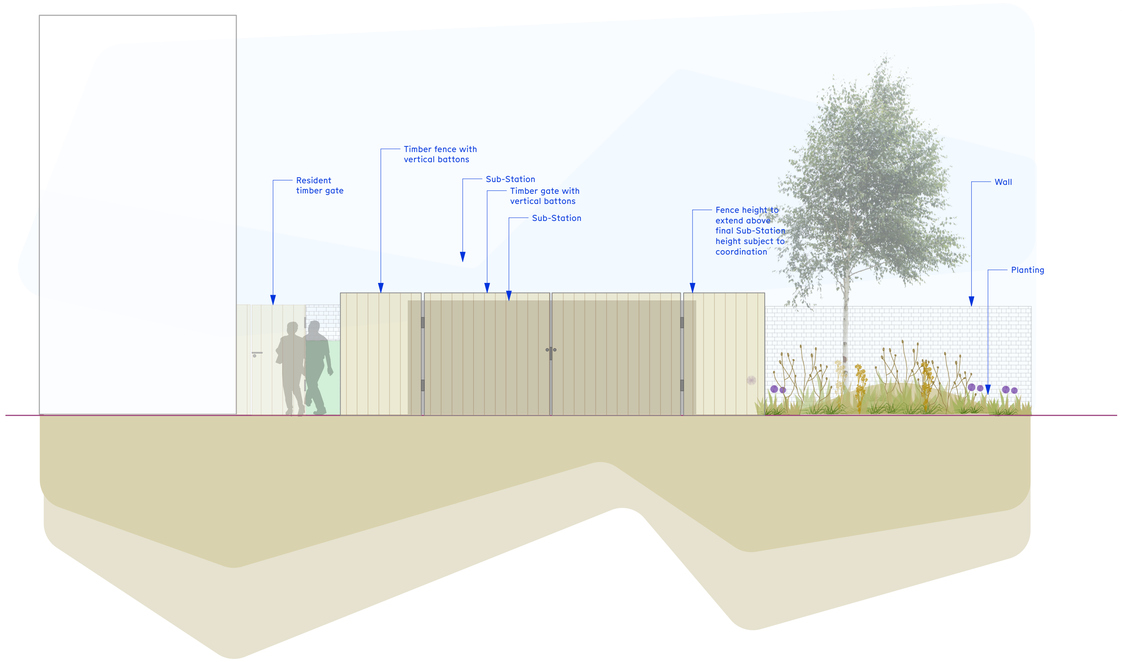

S01 Illustrative Section 01
Scale: 1:50 @ A1

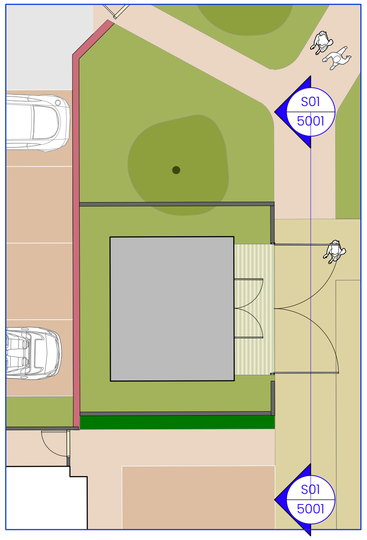

XX Location Plan
Scale: 1:100 @ A1



XX Illustrative Axonometric
Scale: N/A

NOTES:
1. DO NOT SCALE FROM THIS DRAWING. ALWAYS WORK TO NOTED DIMENSIONS.
2. ALL SETTING OUT, LEVELS AND DIMENSIONS TO BE CHECKED ON SITE PRIOR TO THE INSTALLATION OF MATERIALS AND ANY DISCREPANCIES ARE TO BE BROUGHT TO THE ATTENTION OF THE CONTRACT ADMINISTRATOR IMMEDIATELY.
3. THIS DRAWING MUST BE READ WITH THE RELEVANT SPECIFICATION DOCUMENTS AND DETAIL DRAWINGS. ANY DISCREPANCIES MUST BROUGHT TO THE ATTENTION OF THE CONTRACT ADMINISTRATOR IMMEDIATELY.
4. THIS DRAWING IS COPYRIGHT PROTECTED AND MAY NOT BE REPRODUCED IN WHOLE OR PART WITHOUT WRITTEN AUTHORITY.
5. ALL DIMENSIONS ARE IN MILLIMETRES UNLESS OTHERWISE STATED.
6. NOTE DRAWING SUITABILITY CODE SHOWN BELOW. DRAWING NOT TO BE USED FOR CONTRACTUAL AGREEMENT WITHOUT A1 STATUS.

THIS DRAWING WAS PLOTTED ON:
04/06/2026

REVISION HISTORY

DATE	REV	ZONE	DESCRIPTION	CHK
04/06/2026	1		Preliminary Issue	AD
04/06/2026	2		Additional labels added	AD

ORIGINATOR
Layer.studio
MANCHESTER NEWCASTLE BRISTOL
W layer.studio T 01625 523 157 E manchester, newcastle or bristol@layer.studio

Client
Jigsaw

Project
Varley Street Masterplan
Manchester

Drawing Title
Illustrative Substation Sections

Created By	Checked By	Scale	Sheet Size
AD	ST	VARIOUS	A1

Project Number	Originator	Volume	Level	File Type	Discipline	Number
439	LYR	XX	ZZ	DWG	L	5002

Work Stage	Status	Revision
Stage 2	Planning	2