


Varley Street Masterplan

Jigsaw Homes North

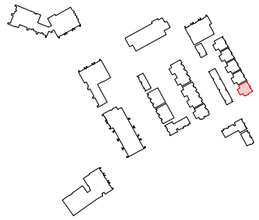

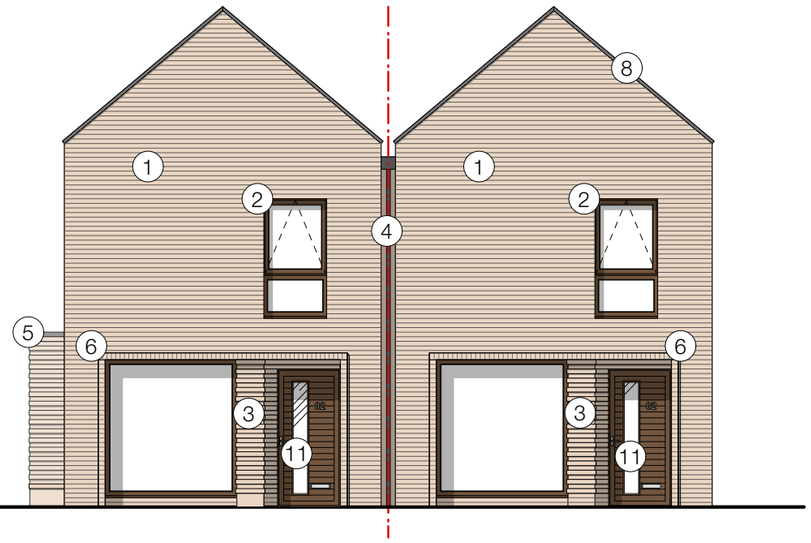

Elevation A

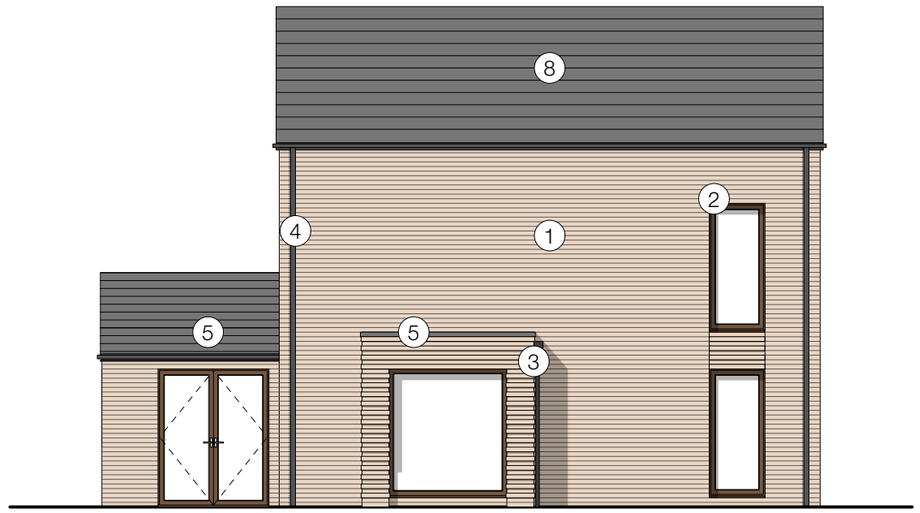


Elevation B

1. Main facing brick - Red multi brickwork with coloured mortar
2. Composite alu/wood double glazed windows - Bronze
   [All openable ground floor windows/doors to be PAS 24]
3. Feature Horizontal brickwork banding to project 20mm maximum at 75mm intervals
4. Aluminium guttering and Rainwater goods to be black
5. Aluminium Coping to parapet to be Bronze
6. Feature brickwork soldier course to project 20mm around feature openings
7. Soffit to be black pre-finished board [Equitone linea or similar] Black RAL 9011
   with colour matched fixings
8. Roof Tiles to be Cedral Birkdale Fibre Cement roof tiles
   with Cedral aluminium continuous dry verge trim
9. Obscure Window
10. Electric Box to be painted Black RAL 9011
11. Entrance Door - PAS 24 - Timber
12. PPC mild steel Flat bar balaustrading - Bronze to match windows
13. Aluminium Garage door
14. Fibre Cement cladding in Bronze

Elevation C

Elevation B

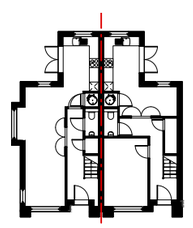

Elevation D

Elevation A

Drawing Title: Proposed Elevations Sheet 1/2
Date: 02.06.2026
Drawing no: 1355 - House Block-D2-201
Scale: 1:100 @ A3
Drawn: NS

revision:
revision notes:

0m 1m 2m 5m 10m

DK-Architects
26 Old Haymarket
Liverpool
L1 6ER
0151 231 1209 T
mail@dk-architects.com E
www.dk-architects.com W