

Varley Street Masterplan
Jigsaw Homes North

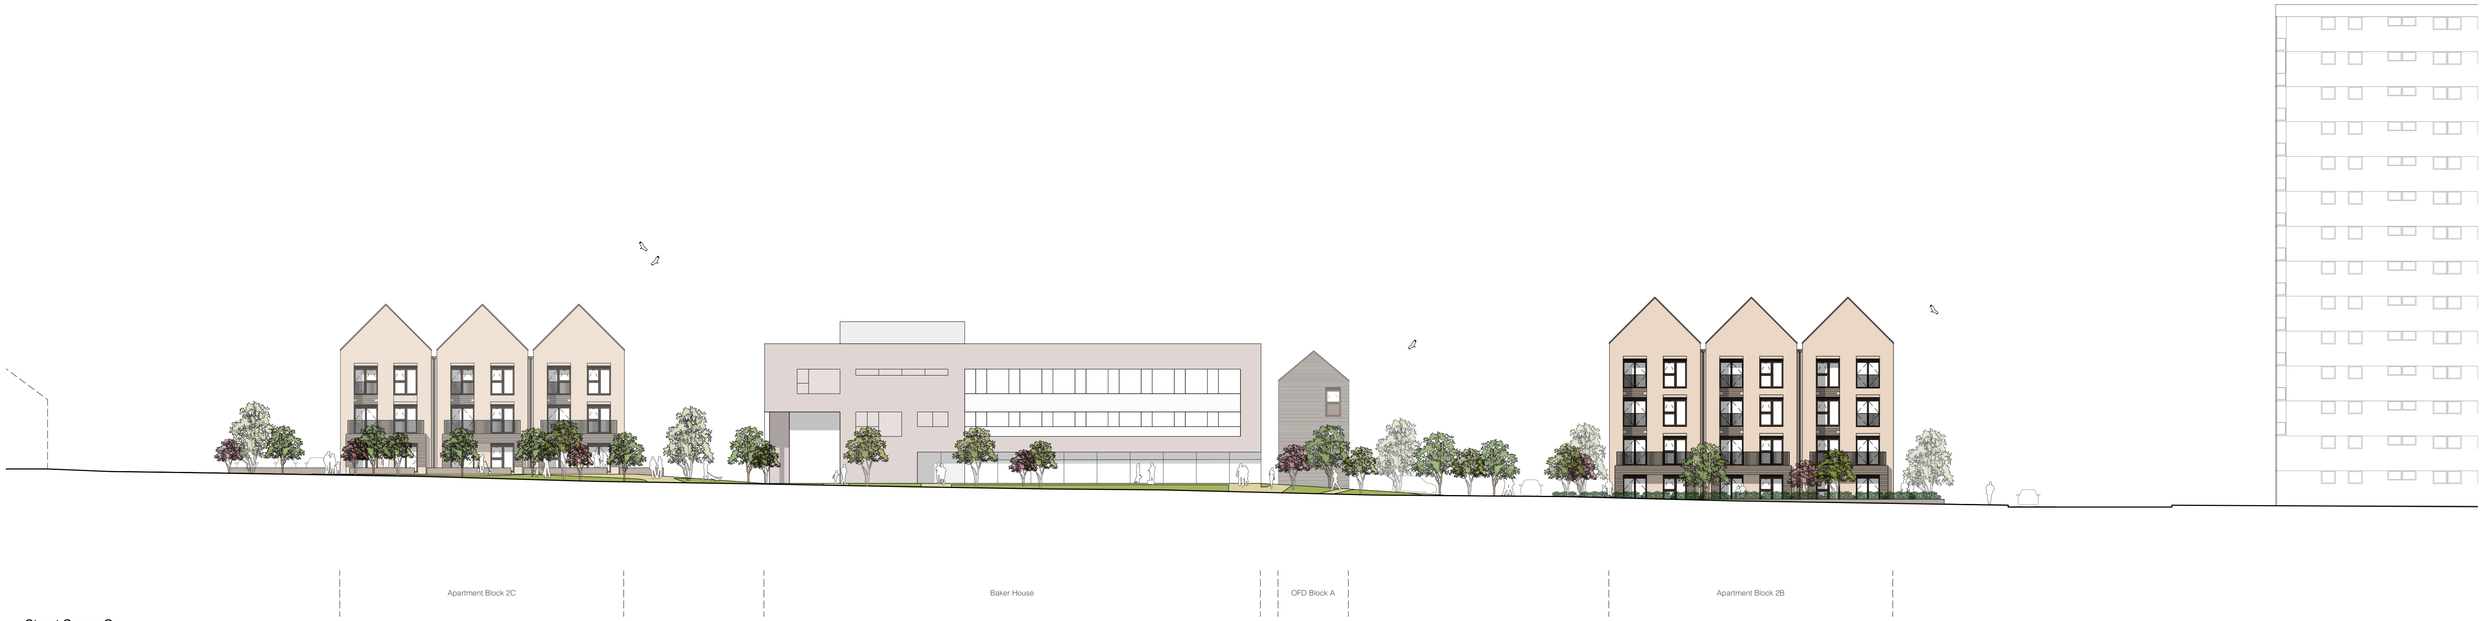

Street Scene G



Street Scene H

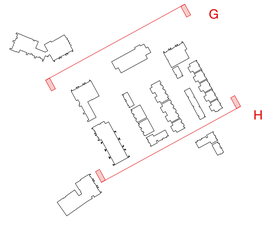

Drawing Title: Street Scenes - Sheet 3/4
Date: 02/06/2026
Drawing no: 1355 - 303
Scale: 1:200@A1
Drawn: NS

revision:
revision notes:

0m 2.5m 5m 10m 20m

DK-Architects
26 Old Haymarket
Liverpool
L1 6ER
0151 231 1209 T
mail@dk-architects.com E
www.dk-architects.com W