
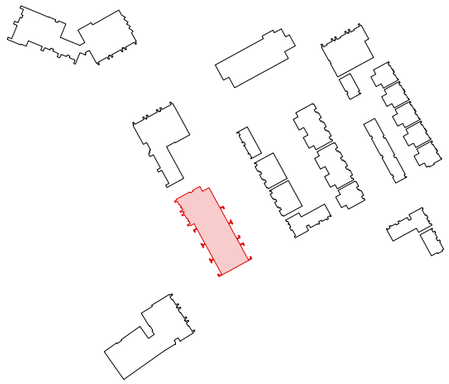


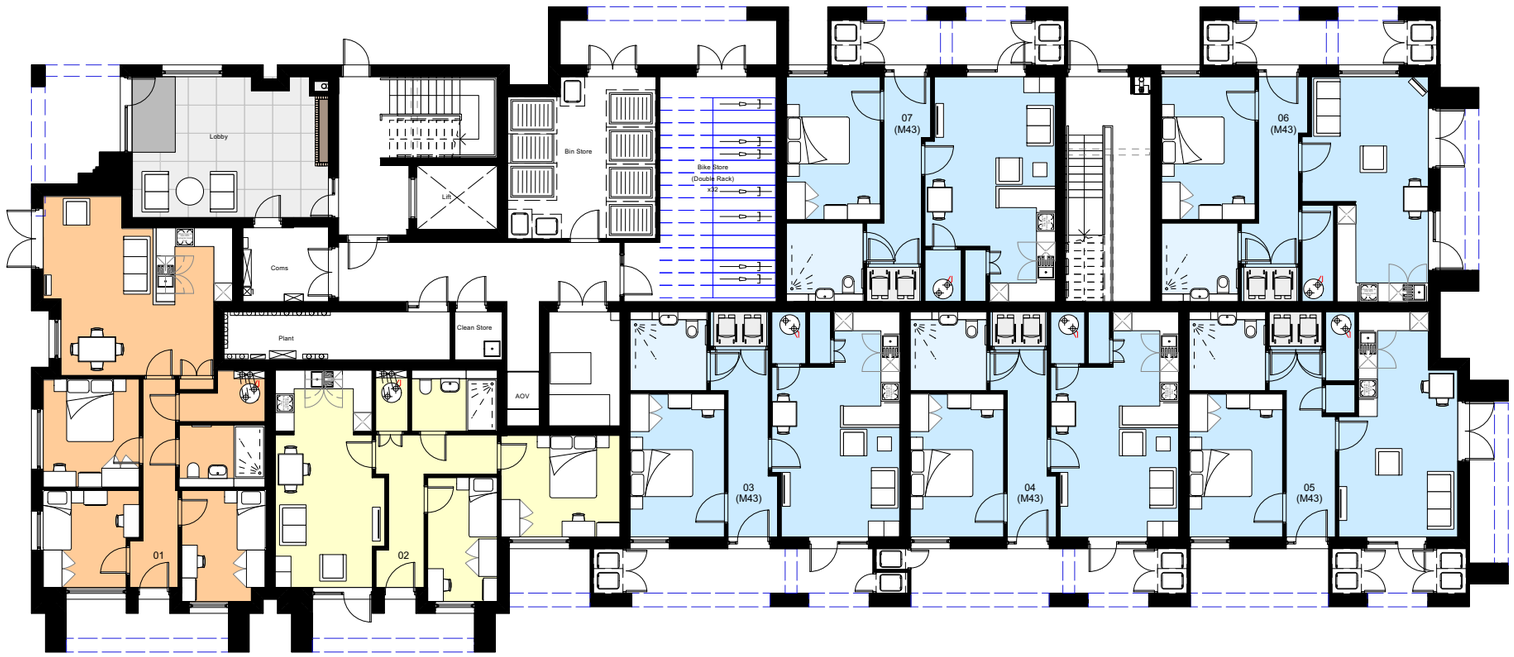

Ground Floor

APARTMENT BLOCK 2A

- 1 bed 2 person apartment
- 2 bed 3 person apartment
- 3 bed 4 person apartment

Drawing Title:	Proposed GF Plan
Date:	02.06.2026
Drawing no:	1355 - Block-2A-101
Scale:	1:200 @ A3
Drawn:	NS

revision:
revision notes:

0m 2m 4m 10m 20m

DK-Architects
26 Old Haymarket
Liverpool
L1 6ER
0151 231 1209 T
mail@dk-architects.com E
www.dk-architects.com W