
Varley Street Masterplan

Jigsaw Homes North

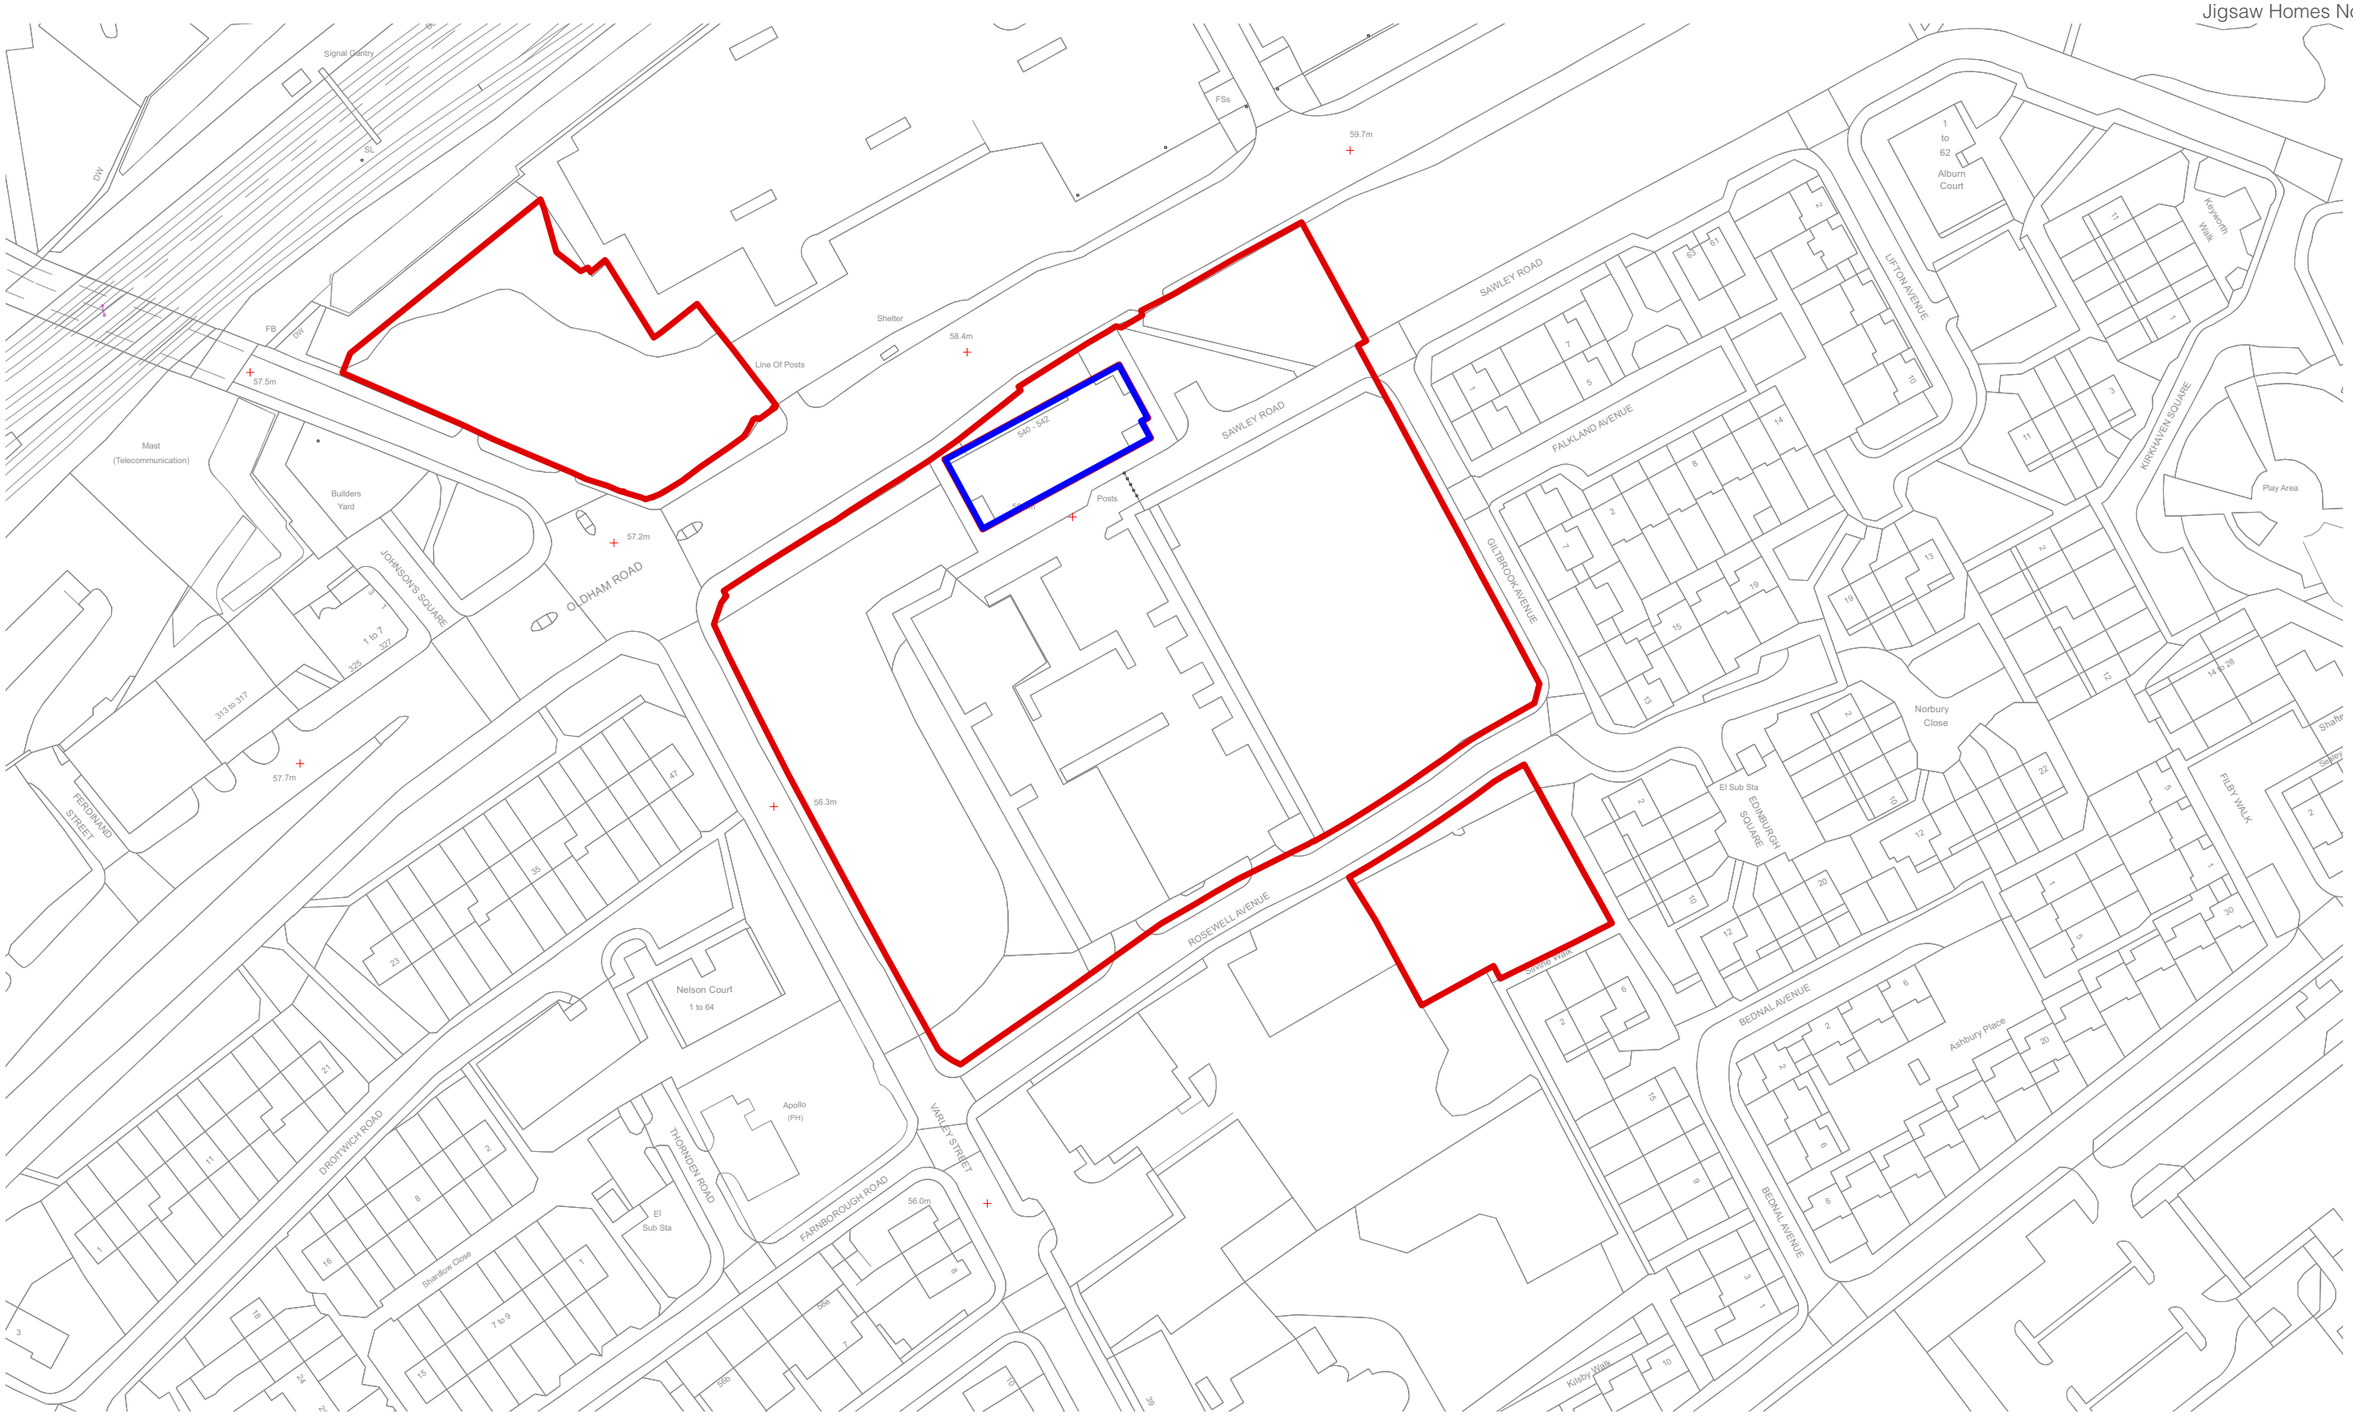

Drawing Title:	Location Plan
Date:	15.04.2026
Drawing no:	1355-Site-100
Scale:	1:1250 @ A3
Drawn:	NS

revision:
revision notes:

0m 12.5m 25m 62.5m 125m

N

DK-Architects
26 Old Haymarket
Liverpool
L1 6ER
0151 231 1209 T
mail@dk-architects.com E
www.dk-architects.com W