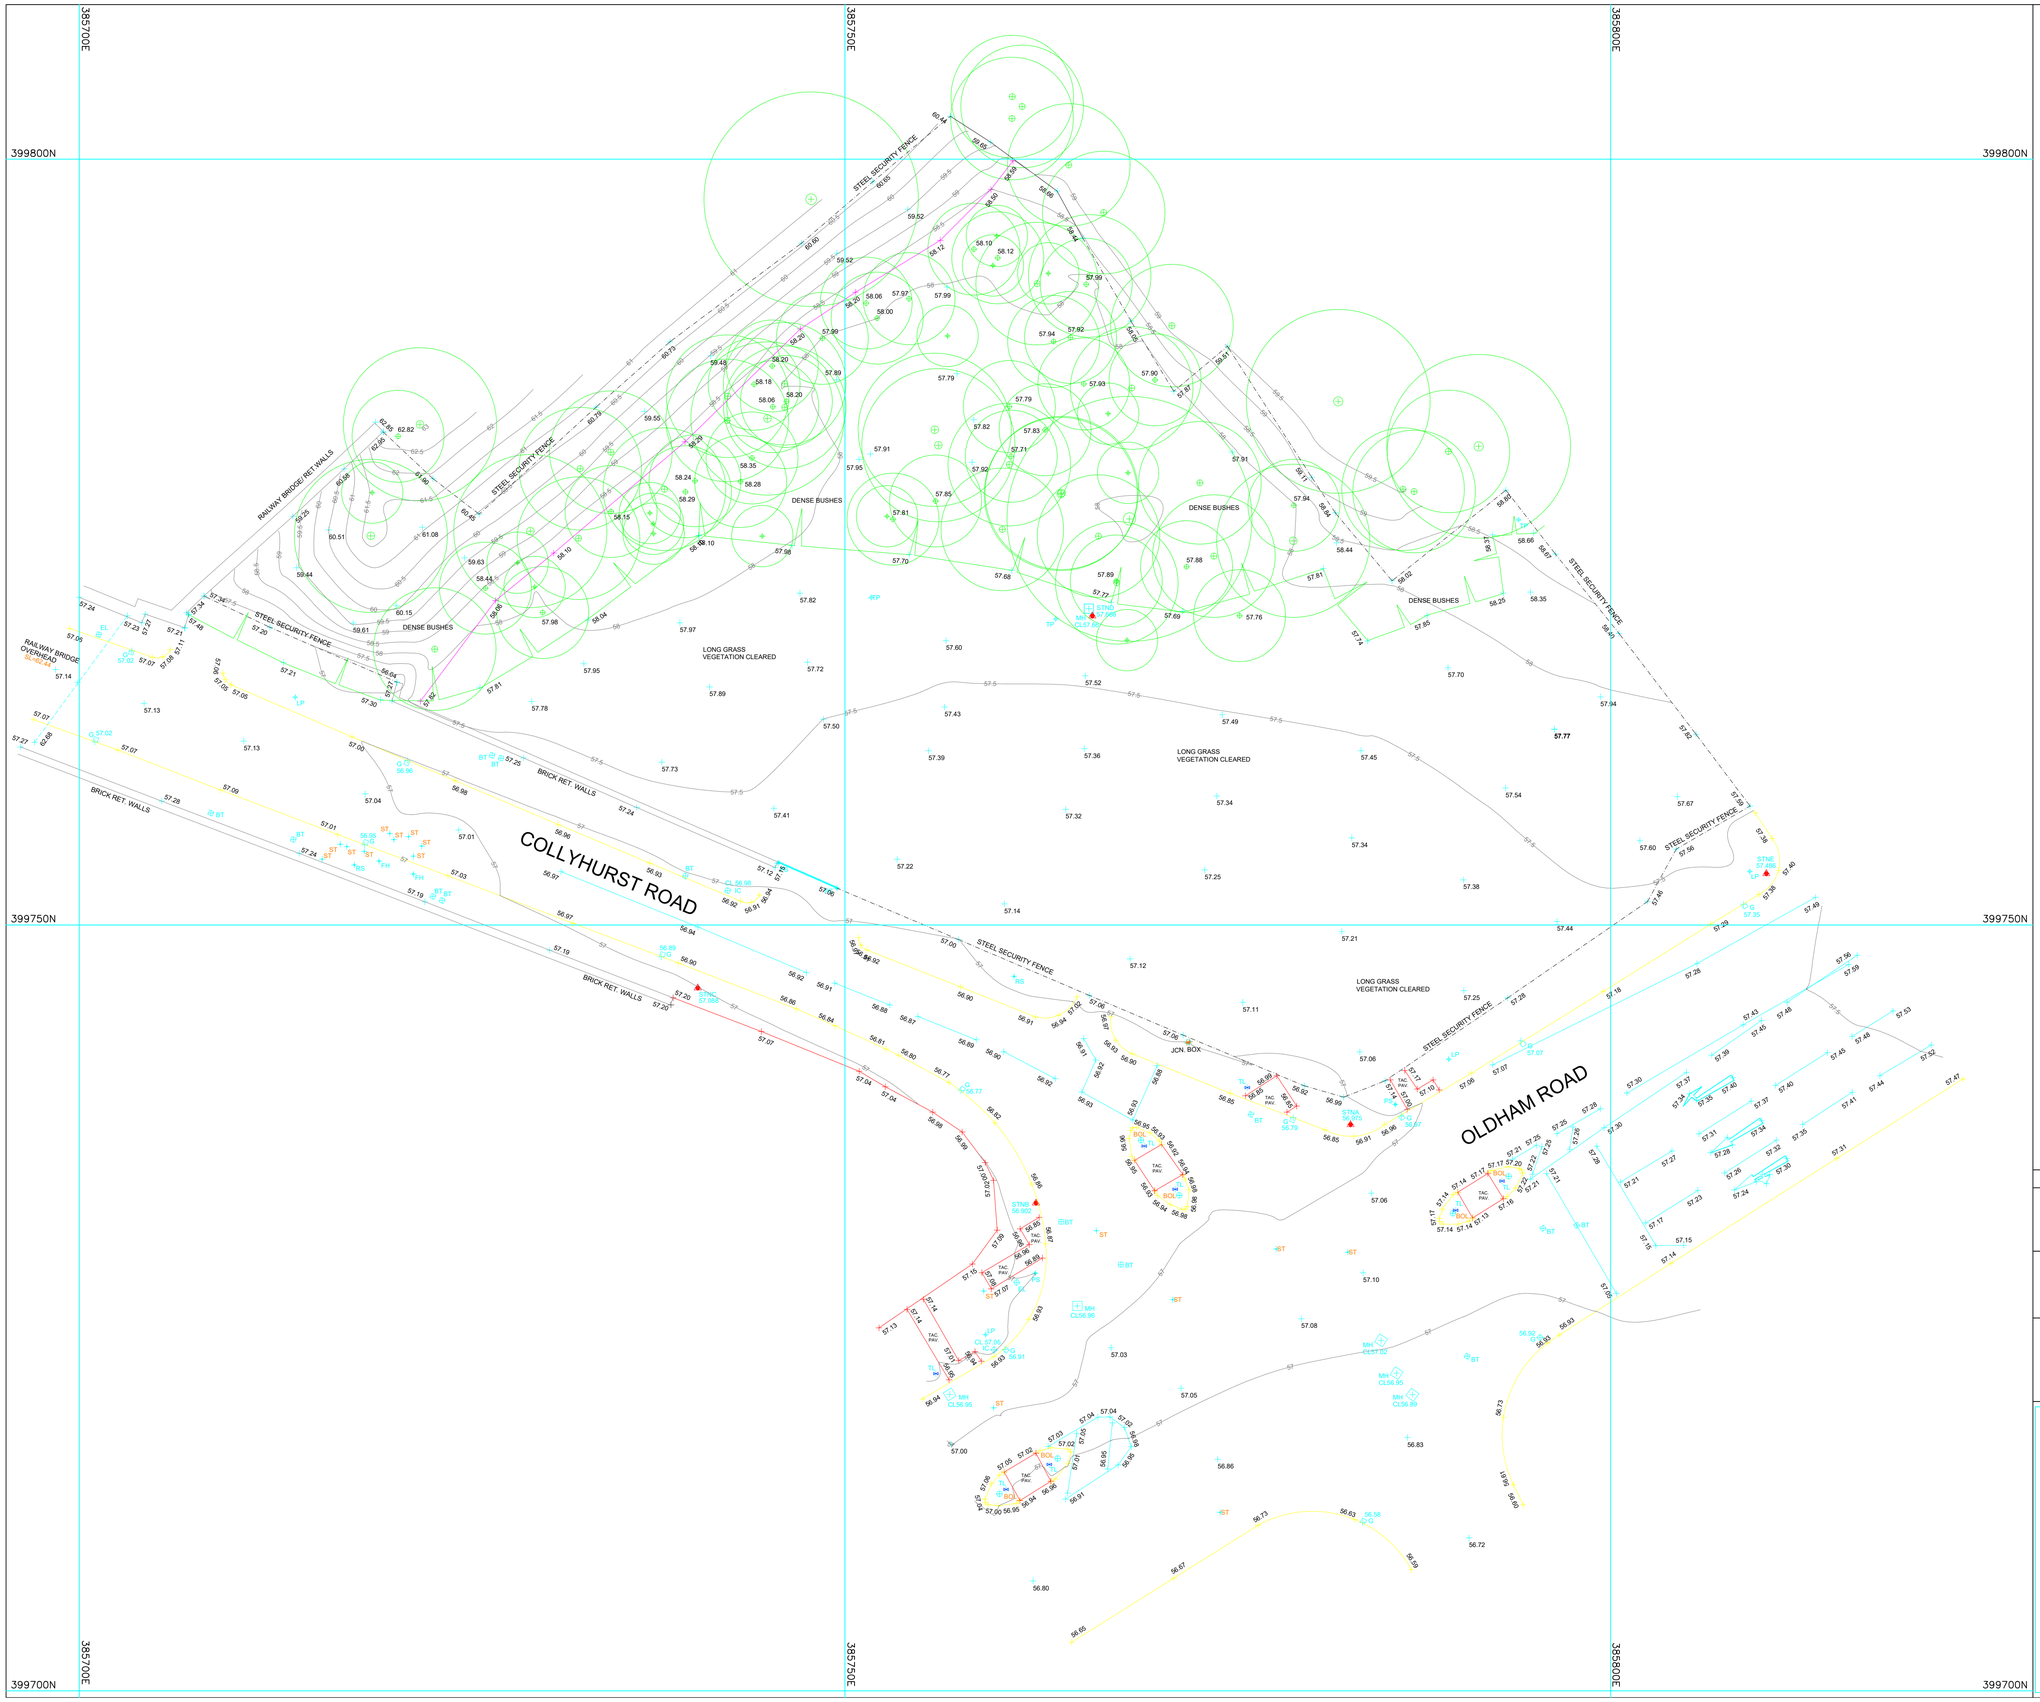


N

W RJP E

S

COORDINATED STATIONS

STATION	EASTING	NORTHING	LEVEL (m)
A	385783.016	399736.975	56.975
B	385762.474	399731.853	56.902
C	385740.387	399745.895	57.088
D	385766.152	399770.185	57.668
E	385810.168	399753.360	57.486

ABBREVIATIONS

AV	AIR VALVE/VENT	IC	INSPECT CHAMBER
BOL	BOLLARD	IL	INVERT LEVEL
BB	BELISHA BEACON	JKW	JAPANESE KNOTT WEED
BM	BENCH MARK	LH	LAMP HOLE
BL	BED LEVEL	LP	LAMP POST
BS	BUS STOP	NP	NAME PLATE
BT	BRITISH TELECOM	MH	MANHOLE
CL	COVER LEVEL	PS	POST/SIGN POST
DI	DILAPIDATED	PB	POST BOX
Dis	DISUSED	PX	UNKNOWN SERVICE
EL	EAVES LEVEL	RE	RODDING EYE
ELE	ELEC JUNCT. BOX	RL	RIDGE LEVEL
EP	ELECTRICITY POLE	RS	ROAD SIGN
FH	FIRE HYDRANT	ST	STOP TAP
FL	FLOOR LEVEL	TH	TRIAL HOLE
FOS	FULL OF SEDIMENT	TL	TRAFFIC LIGHT
FP	FLAG POLE	TP	TELEGRAPH POLE
G	GULLY	TV	CABLE TV BOX
GM	GAS METER	UTI	UNABLE TO LIFT
GV	GAS VALVE	WM	WATER METER

SYMBOLS

	SURVEY STATION		TREE
E	O\H ELEC CABLE		BENCH MARK
T	O\H PHONE LINE		TRIAL PIT
	CANOPY\HEDGE		BOREHOLE

NOTES

A) ONLY MANHOLES AND SERVICES VISIBLE AT TIME OF SURVEY SHOWN

B) O/S USED AND ORIENTATED TO TRUE NORTH

C) LEVELS IN METRES RELATED TO G.P.S.

D) DRAINAGE INFORMATION TAKEN FROM LOCAL AUTHORITY RECORDS. INFORMATION MUST BE CHECKED PRIOR TO WORK COMMENCING

Rev	Description	Description

PROPOSED DEVELOPMENT AT MILES PLATTING, MANCHESTER

TOPOGRAPHICAL SURVEY

AT070/T00	Surveyed	AB/OJ
	Drawn	SF
	Date	SEPT 2025
	Scale	1:200 @ A1

AMENITYTREE
ENVIRONMENTAL PLANNING CONSULTANTS