

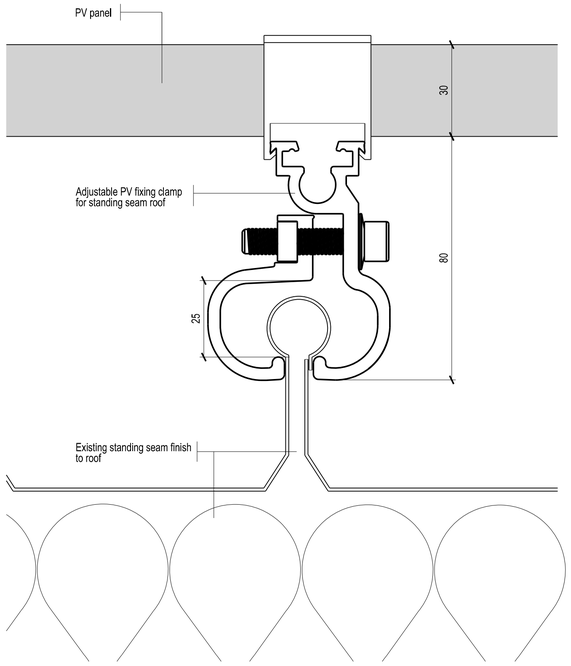



End View

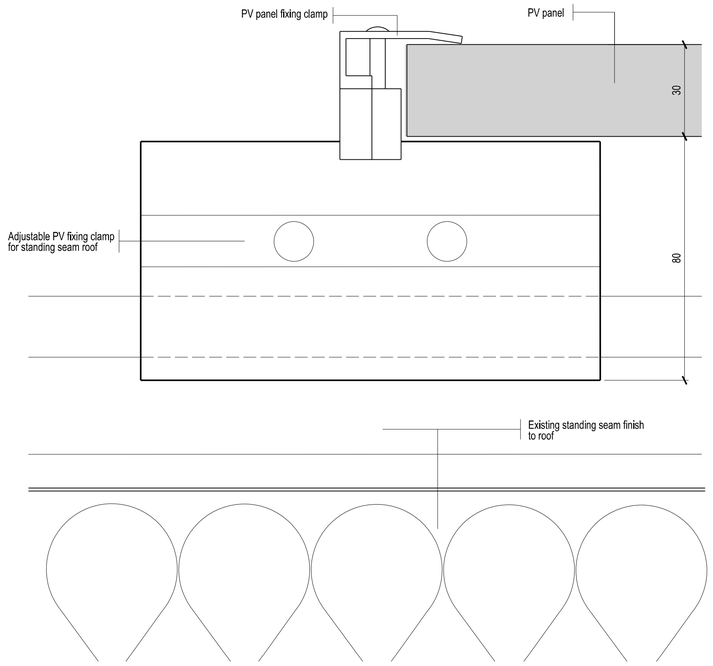



Side View

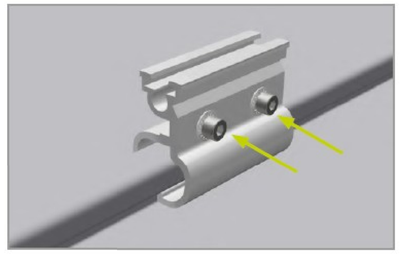

Clamp for standing seam 2.1

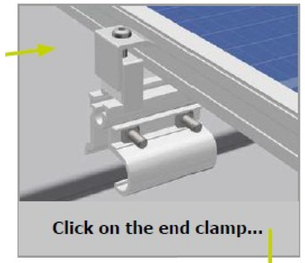


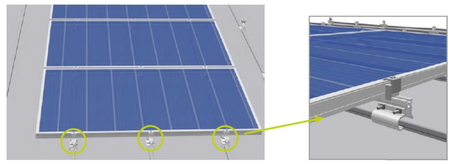

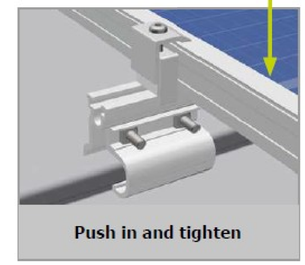

PV Installation Details

PV Clamp Details for standing seam roof finish

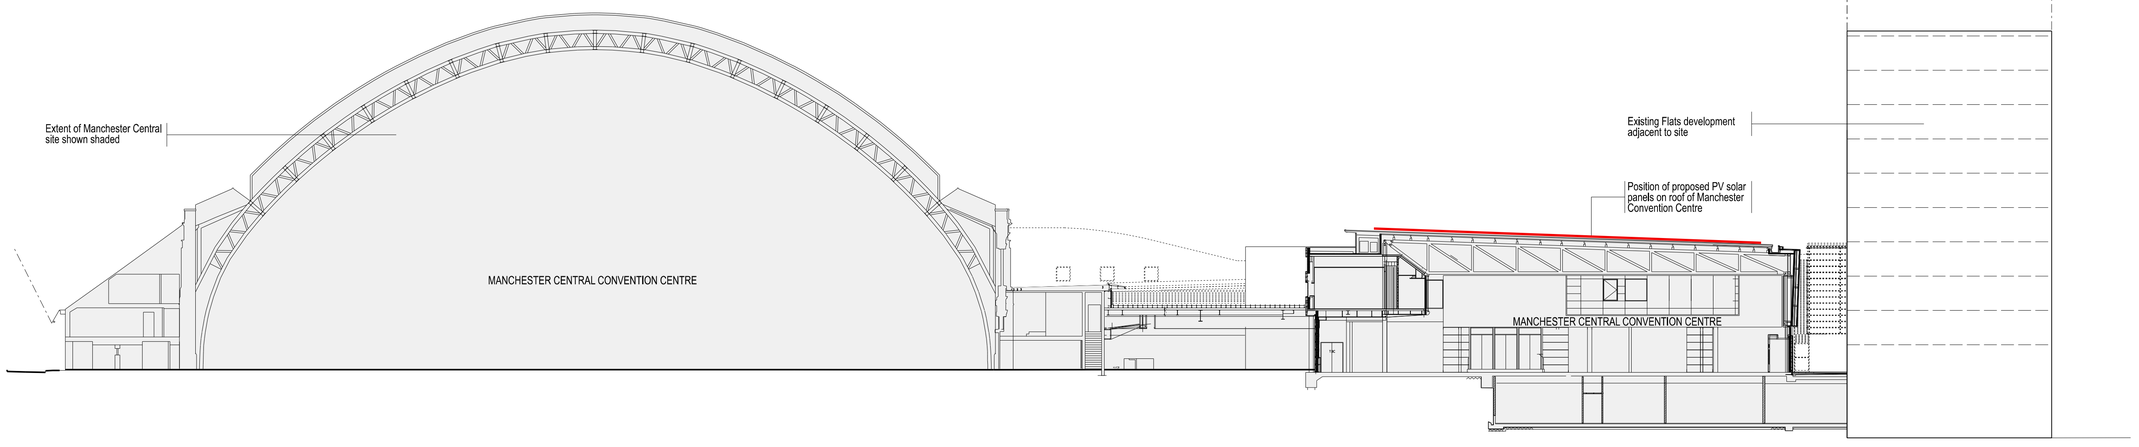

Existing Site Cross-Section 1:250

No		Prep	Date

Amendments

Do not scale this drawing
All given dimensions are in millimetres
Architect to be notified of discrepancies in figured dimensions
Contractors must check all dimensions from site

This drawing is copyright and is for use on this site only

Project
Manchester Central
- Solar Install

Title
Proposed Site Section and
PV Clamp Fixing Details

Job No. 6646
Drawing No. 360-1
Amendment:
Scale @A1, 1:50

Status ***INFORMATION***

Auth MJB
Date July 2026

TAYLORDESIGN
architects
www.taylor-design.co.uk
Norcliffe House, Station Road, Wilmslow, Cheshire SK9 1BD
t. 01625 528181 e. office@taylor-design.co.uk

© Taylor Design 2025