PROJECT
Old St Mary's Hospital

CLIENT
Manchester NHS Foundation Trust

DESCRIPTION
Proposed lining detail Hathersage Rd Wing Asbestos Removal

STAGE
PLANNING

SR NO.	SCALE@A3	DATE
10236	1 : 5	03/07/2026

ORIGINATOR	CHECKED	AUTHORISED
CP	RW	AS

REVISIONS

REV.	DATE	AMENDMENT
P01	30/06/2026	Asbestos Removal Work - Planning
P02	03/07/2026	Asbestos Removal - Planning


A3

SHEPPARD ROBSON

E: enquiries@sheppardrobson.co.uk

REV.	STATUS	PURPOSE FOR ISSUE
P02	S2	For Planning

DRAWING NO.
25178-SRA-ORC39-03-DR-A-80601

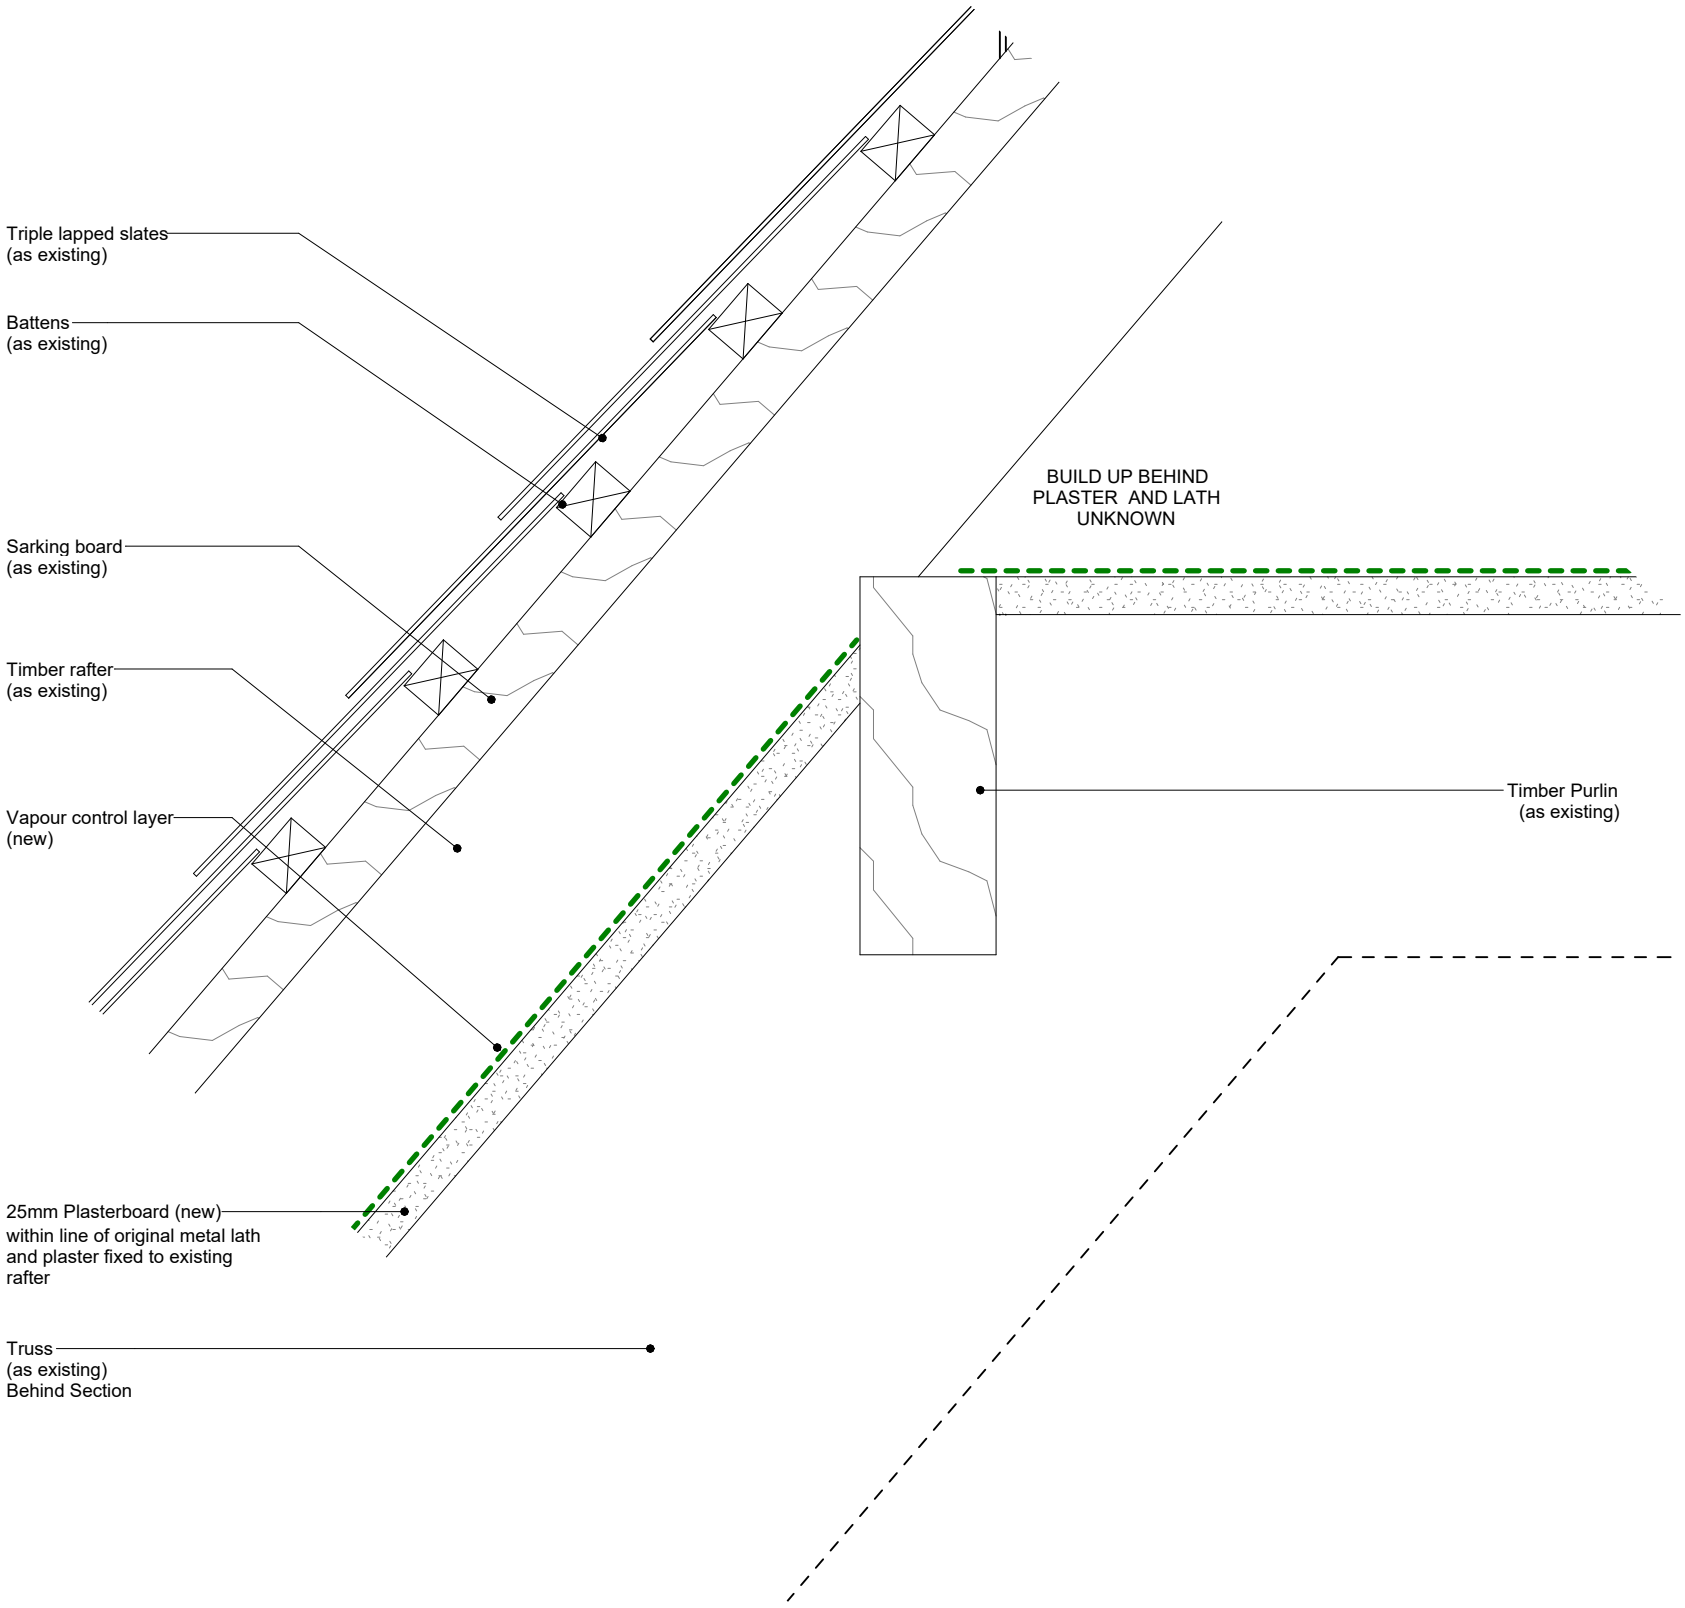

1 Typical section
1 : 5

© COPYRIGHT
The copyright in this drawing is vested in Sheppard Robson and no license or assignment of any kind has been, or is, granted to any third party whether by provision of copies or originals or otherwise unless agreed in writing.

DO NOT SCALE FROM THIS DRAWING
The contractor shall check and verify all dimensions on site and report any discrepancies in writing to Sheppard Robson before proceeding work

FOR ELECTRONIC DATA ISSUE
Electronic Data / drawings are issued as "read only" and should not be interrogated for measurement. All dimensions and levels should read, only from those values stated in text on the drawing.