
© COPYRIGHT
The copyright in this drawing is vested in Sheppard Robson and no license or assignment of any kind has been, or is, granted to any third party whether by provision of copies or originals or otherwise unless agreed in writing.


DO NOT SCALE FROM THIS DRAWING
The contractor shall check and verify all dimensions on site and report any discrepancies in writing to Sheppard Robson before proceeding work

FOR ELECTRONIC DATA ISSUE
Electronic Data / drawings are issued as "read only" and should not be interrogated for measurement. All dimensions and levels should read, only from those values stated in text on the drawing.

Existing information missing from parts of building due to lack of survey information.

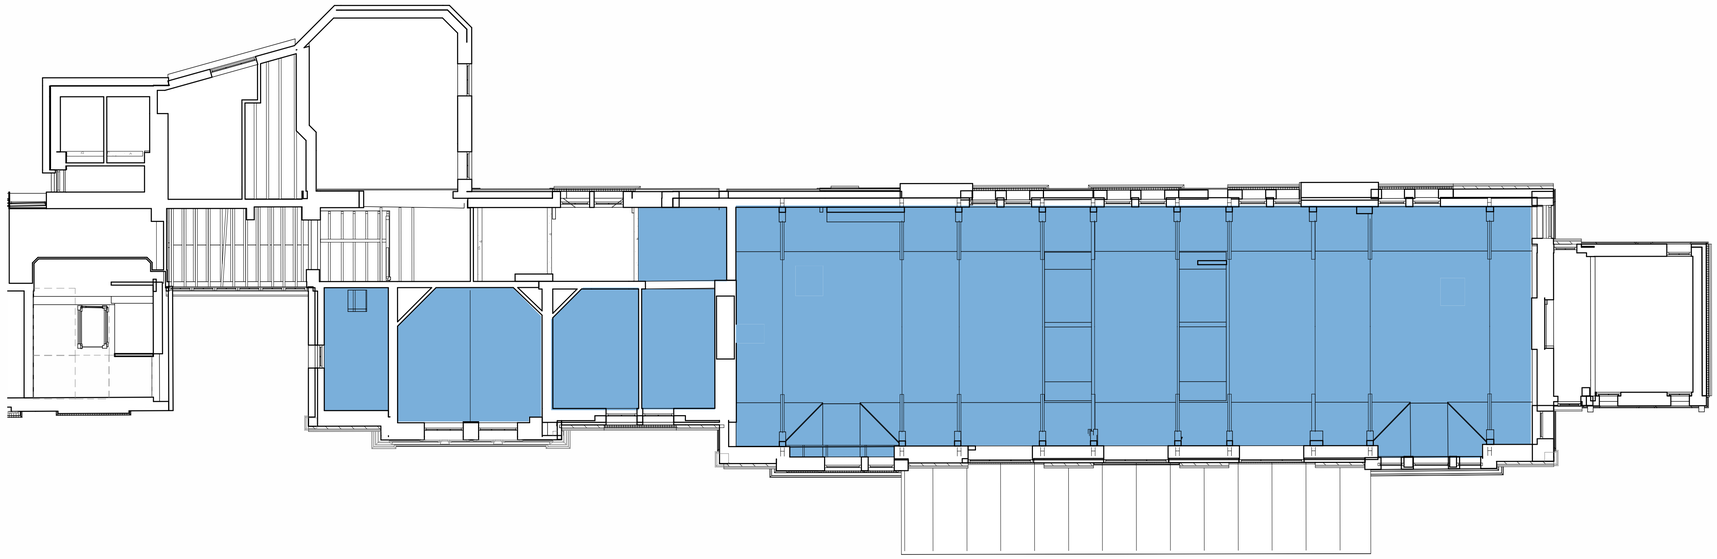

1 First Floor RCP_Hathersage Rd Wing_Proposed
1 : 100

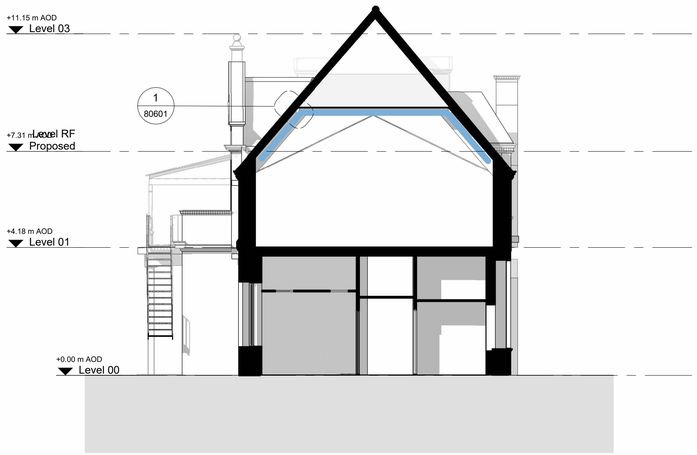


2 Roof Section_Hathersage Rd Wing_Proposed
1 : 100

ASBESTOS REMOVAL KEY

- Area of existing lath and plaster to be removed
- Area of removed lath and plaster
- New plaster board and finishes

KEYPLAN

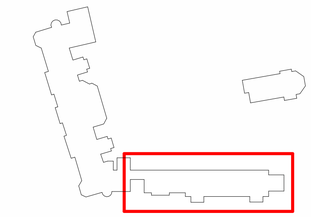

REV.	DESCRIPTION	DATE	DRW.	CHK.
P03	Asbestos Removal - Planning	03/07/2026		
P02	Asbestos Removal Work - Planning	30/06/2026		
P01	Asbestos Removal Drawings	27/05/2026		

Manchester University NHS Foundation Trust

SHEPPARD ROBSON
27th Floor City Tower Piccadilly Plaza Manchester M1 4BT
T: +44 (0)161 233 8900 E: enquiries@sheppardrobson.com

PROJECT
Old St Mary's Hospital

TITLE
Proposed Hathersage Rd Wing Asbestos Removal

STATUS	PURPOSE OF ISSUE
S1	For Information

DRAWN BY	CHECKED BY	DATE
CD	RW	05/07/26

SCALE (@A1)	PROJECT NUMBER
As indicated	10236

FILE DRAWING NUMBER	REV.
25178 - SRA - ZZ - ZZ - DR - A - 80202	P03

03/07/2026 10:26:16