
EVC Layout for Cornbrook scheme to support discharge of condition 36 - REV 01

2nr Easee Charge Pro EVC's attached to Easee base pedestal in RED locations.

1nr Easee Charge Pro EVC attached to Easee base pedestal in Blue location.

See EN_Charge_Pro_Productsheet_V1_01 for full specification

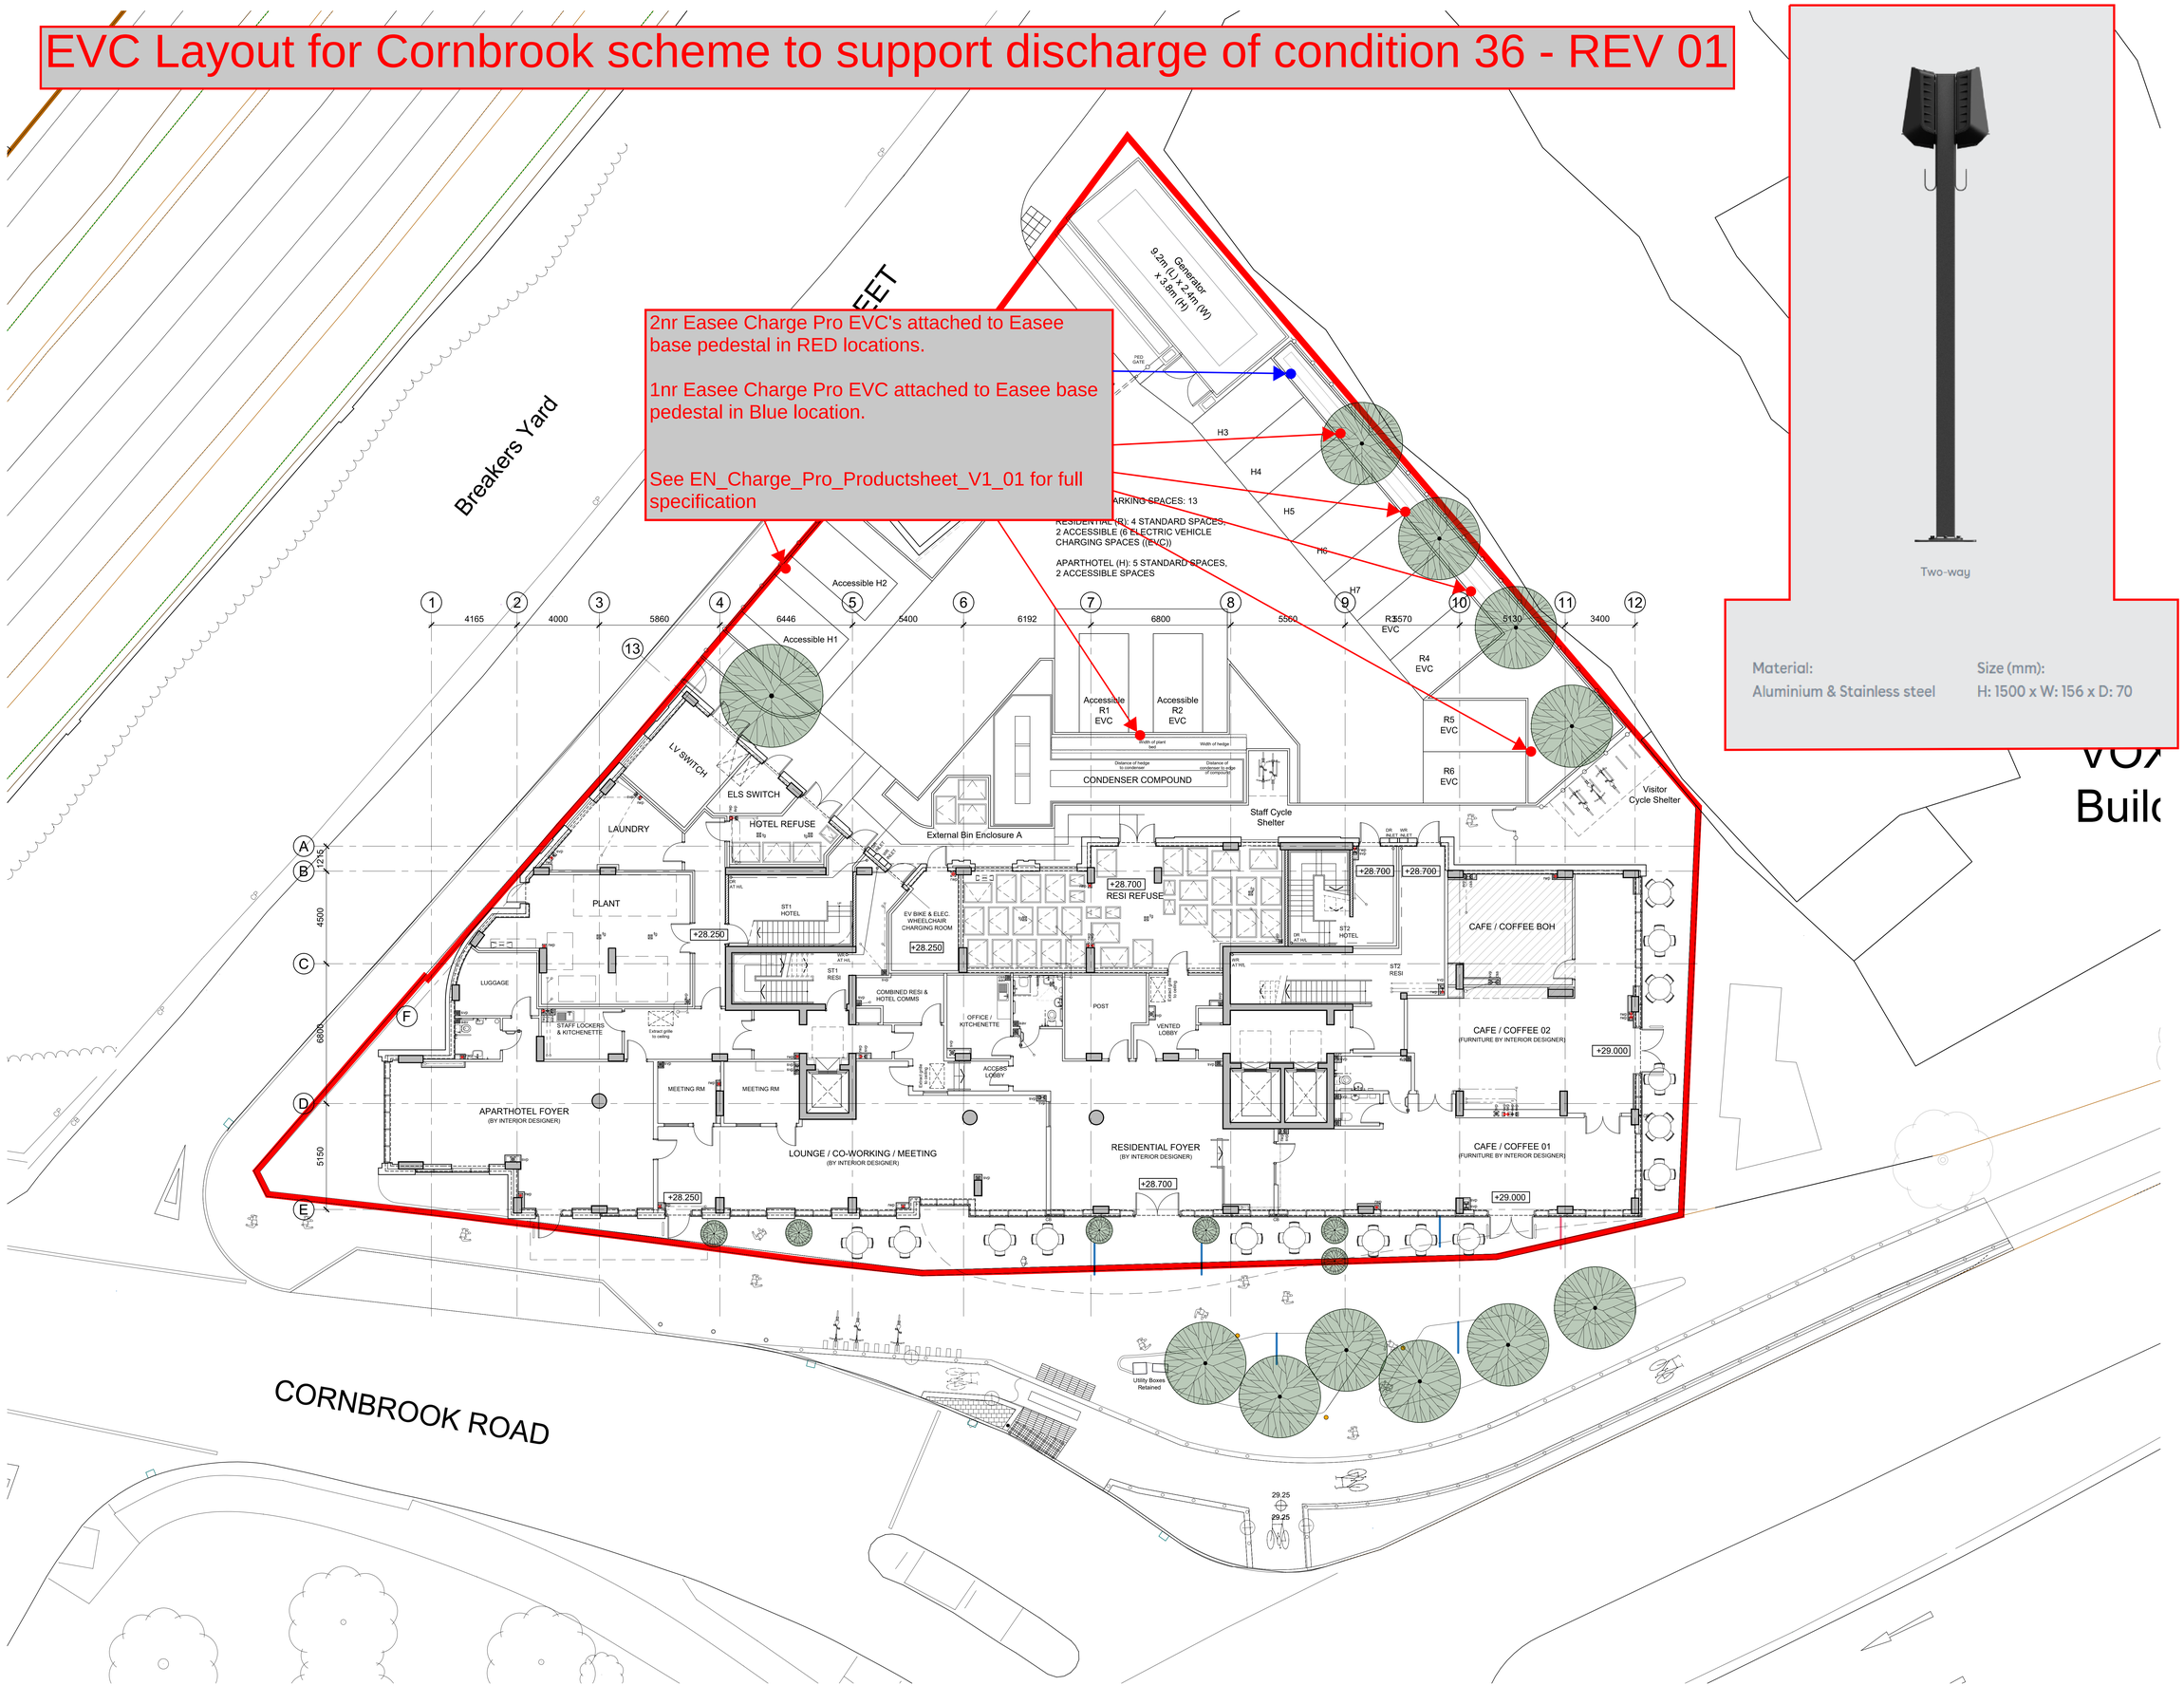

Two-way

Material:	Size (mm):
Aluminium & Stainless steel	H: 1500 x W: 156 x D: 70

GENERAL NOTES:

ALL DIMENSIONS ARE TO BE CHECKED ON SITE WITH ANY DISCREPANCIES REPORTED TO THE ARCHITECT PRIOR TO THE WORKS BEING CARRIED OUT.

ALL WORKS ARE TO BE IN ACCORDANCE WITH THE PLANNING APPROVAL AND ANY SUBSEQUENT APPROVED LOCAL AUTHORITY PLANNING CORRESPONDENCE INCLUDING DRAWINGS, DOCUMENTS AND REPORTS.

ALL WORKS ARE TO COMPLY WITH THE BUILDING REGULATIONS, BRITISH STANDARDS, CODE OF PRACTICE, AND ANY LOCAL STATUTORY REQUIREMENTS.

ALL WORKS ARE TO COMPLY WITH CURRENT HEALTH AND SAFETY LEGISLATION, H.S.E. RECOMMENDATIONS/GUIDANCE AND THE CURRENT C.D.M. REGULATIONS.

THIS DRAWING IS TO BE READ IN CONJUNCTION WITH LEACH RHODES WALKER ARCHITECTS GENERAL ARRANGEMENT DRAWINGS, TOGETHER WITH RELEVANT DETAILED DRAWINGS AND SPECIFICATIONS.

FOR ALL STRUCTURAL WORKS REFER TO THE STRUCTURAL ENGINEERS INFORMATION.

FOR ALL MECHANICAL AND ELECTRICAL WORKS REFER TO THE MECHANICAL AND ELECTRICAL ENGINEERS INFORMATION.

FOR ALL ABOVE GROUND DRAINAGE WORKS REFER TO THE PUBLIC HEALTH ENGINEERS INFORMATION.

ALL PRODUCTS SPECIFIED ARE TO BE INSTALLED STRICTLY IN ACCORDANCE WITH THE MANUFACTURERS RECOMMENDATIONS, SPECIFICATION AND DETAILS.

N

C01	STAGE 4 - GATEWAY 2 ISSUE	CA	MB	11.08.25
P03	CAR PARK & COMPOUND LAYOUTS UPDATED	RH	MB	25.03.25
P02	CONDENSER COMPOUND LAYOUT ADDED	RH	MB	02.03.25
P01	FIRST ISSUE	RH	MB	29.01.25
rev	description	chkd	auth	date

DO NOT SCALE OFF THIS DRAWING — © LEACH RHODES WALKER

LeachRhodesWalker Architects

info@lrw.co.uk | www.lrw.co.uk
H.Q. 50 Dearmans Place Manchester M3 5LH

Manchester +44 (0)161 833 0211
London +44 (0)207 993 1363

CLIENT	FORSHAW GROUP
PROJECT	CORNBROOK RESIDENTIAL
DOCUMENT NAME	8353-LRW-ZZ-00-DR-A-90-100
DESCRIPTION	SITE PLAN
REVISION	C01
SCALE	1:100@ A0
LRW PROJECT No.	8353
DATE CREATED	29.01.25
CREATED BY	RH
AUTHORISED BY	MB

N:\8353\Working\Drawings\3D Cad Files\8353-LRW-ZZ-00-DR-A-90-100.dwg