
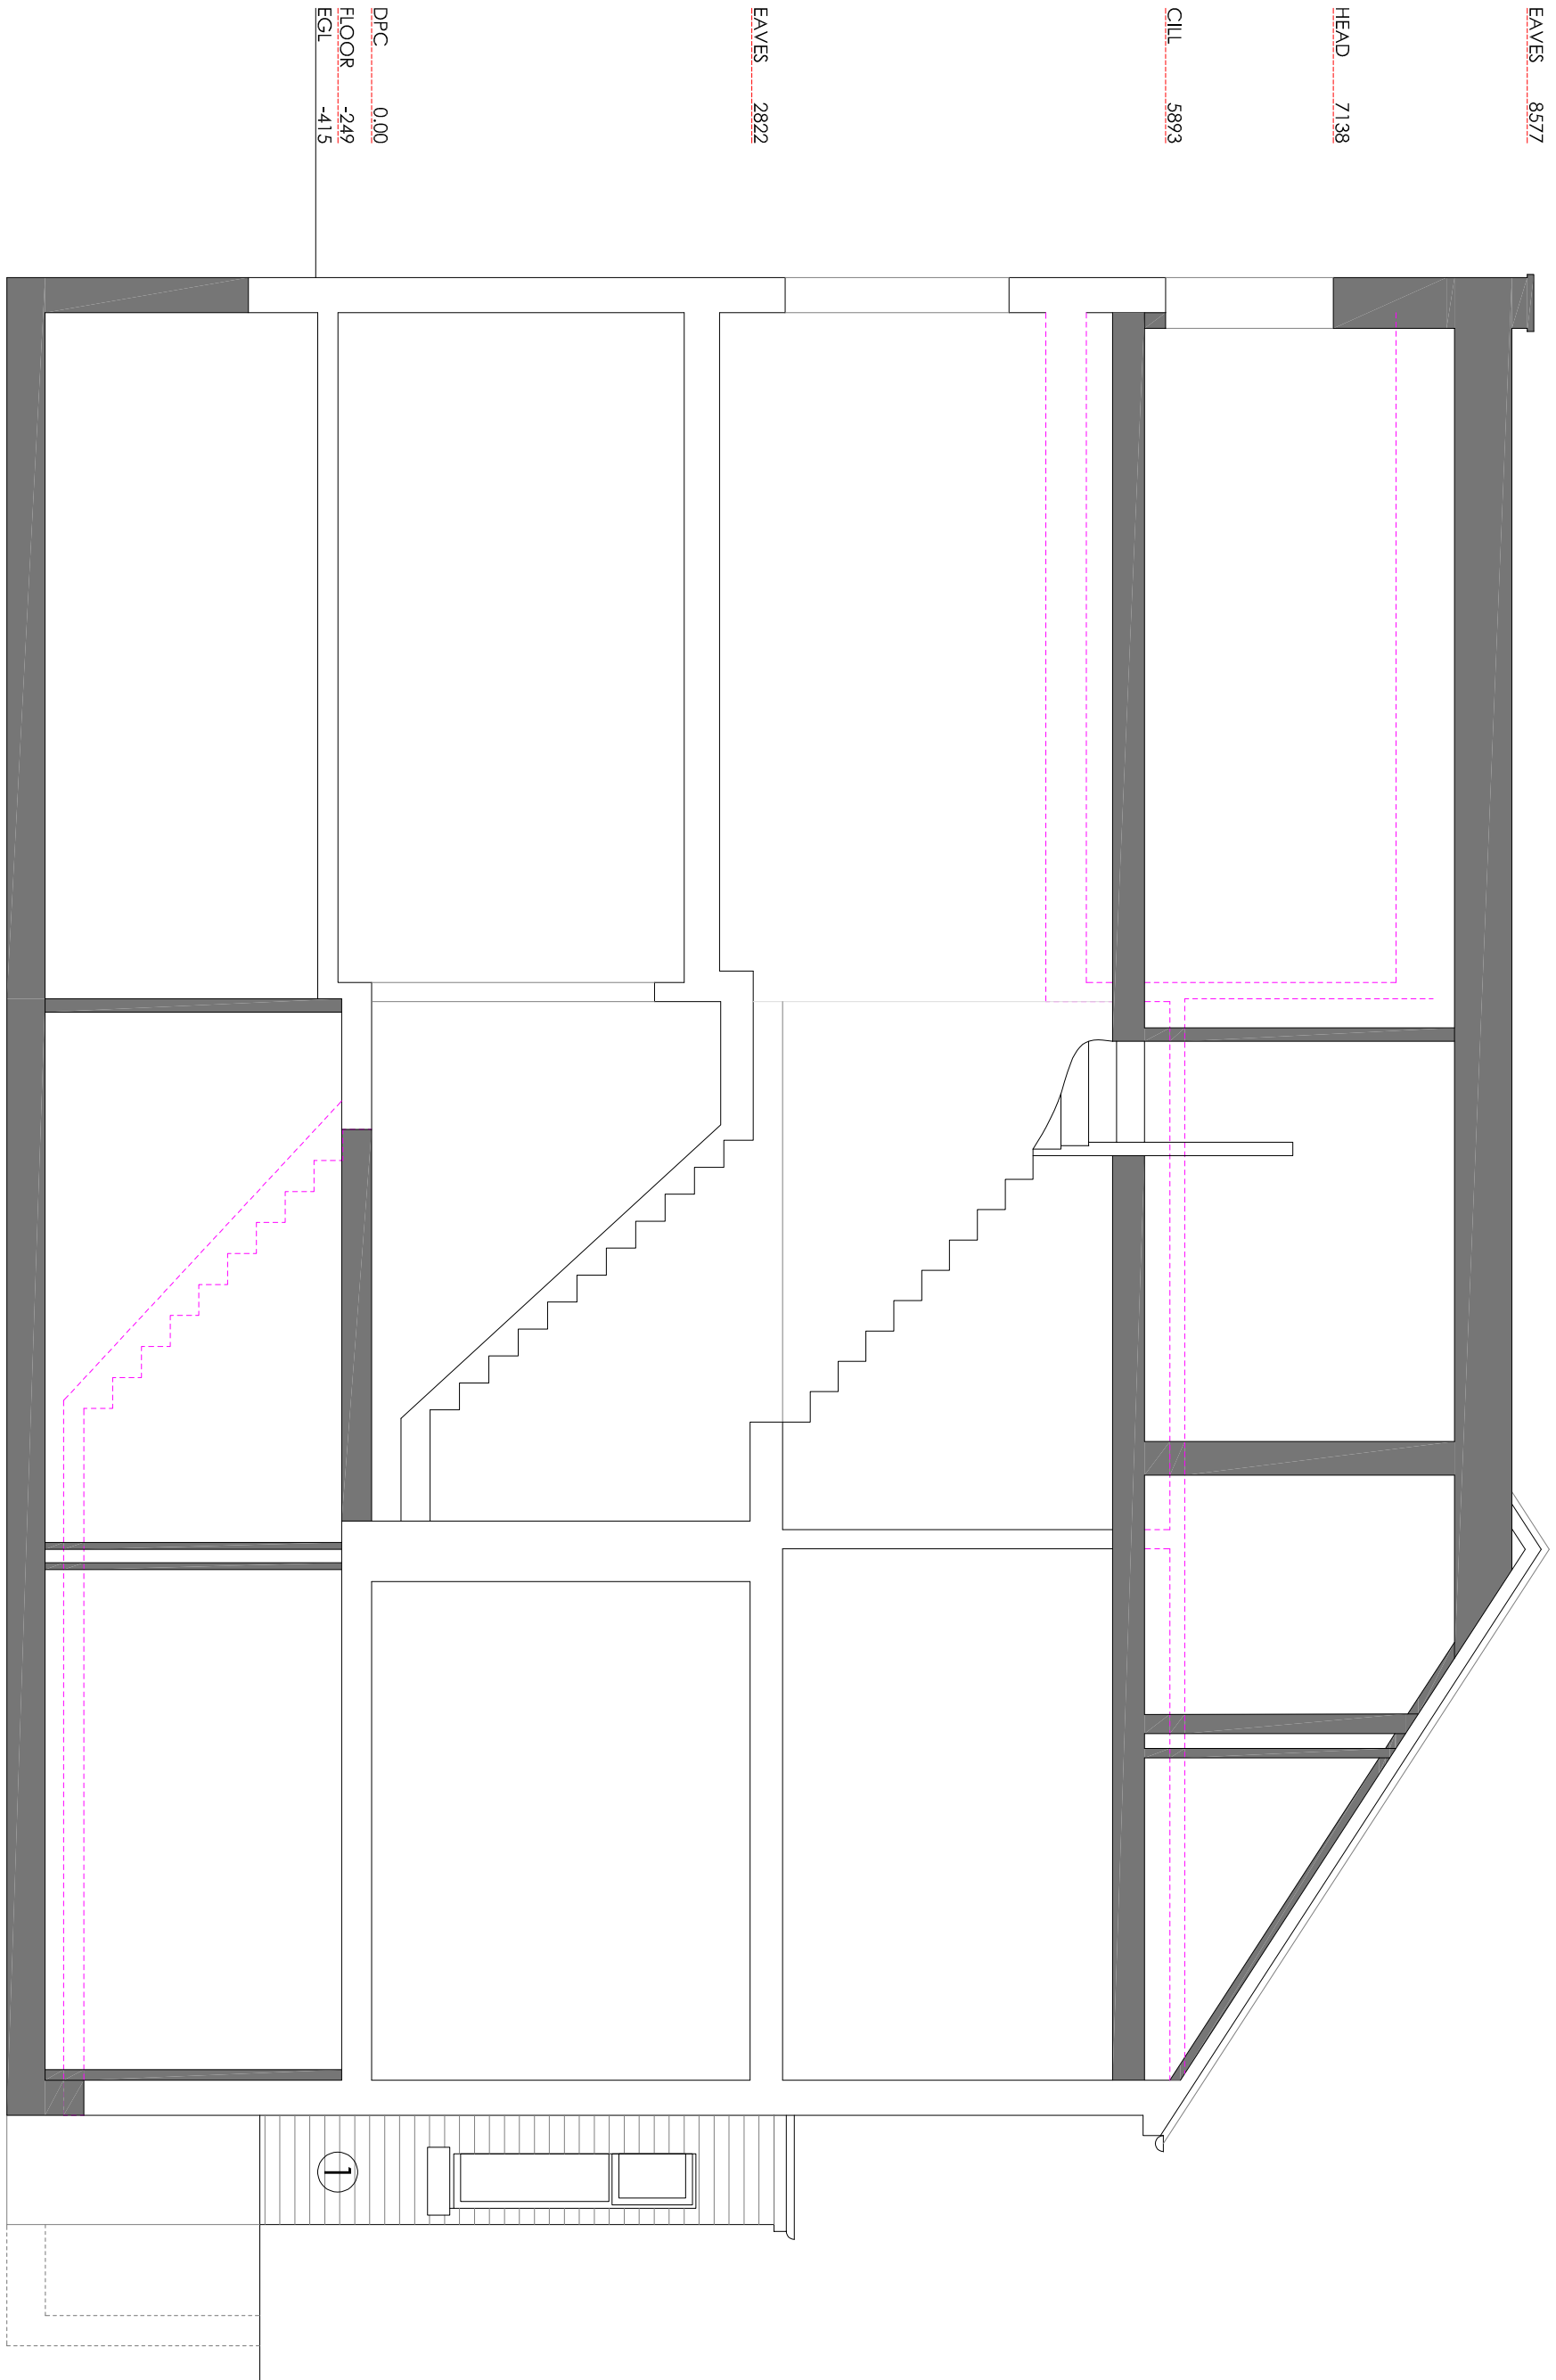
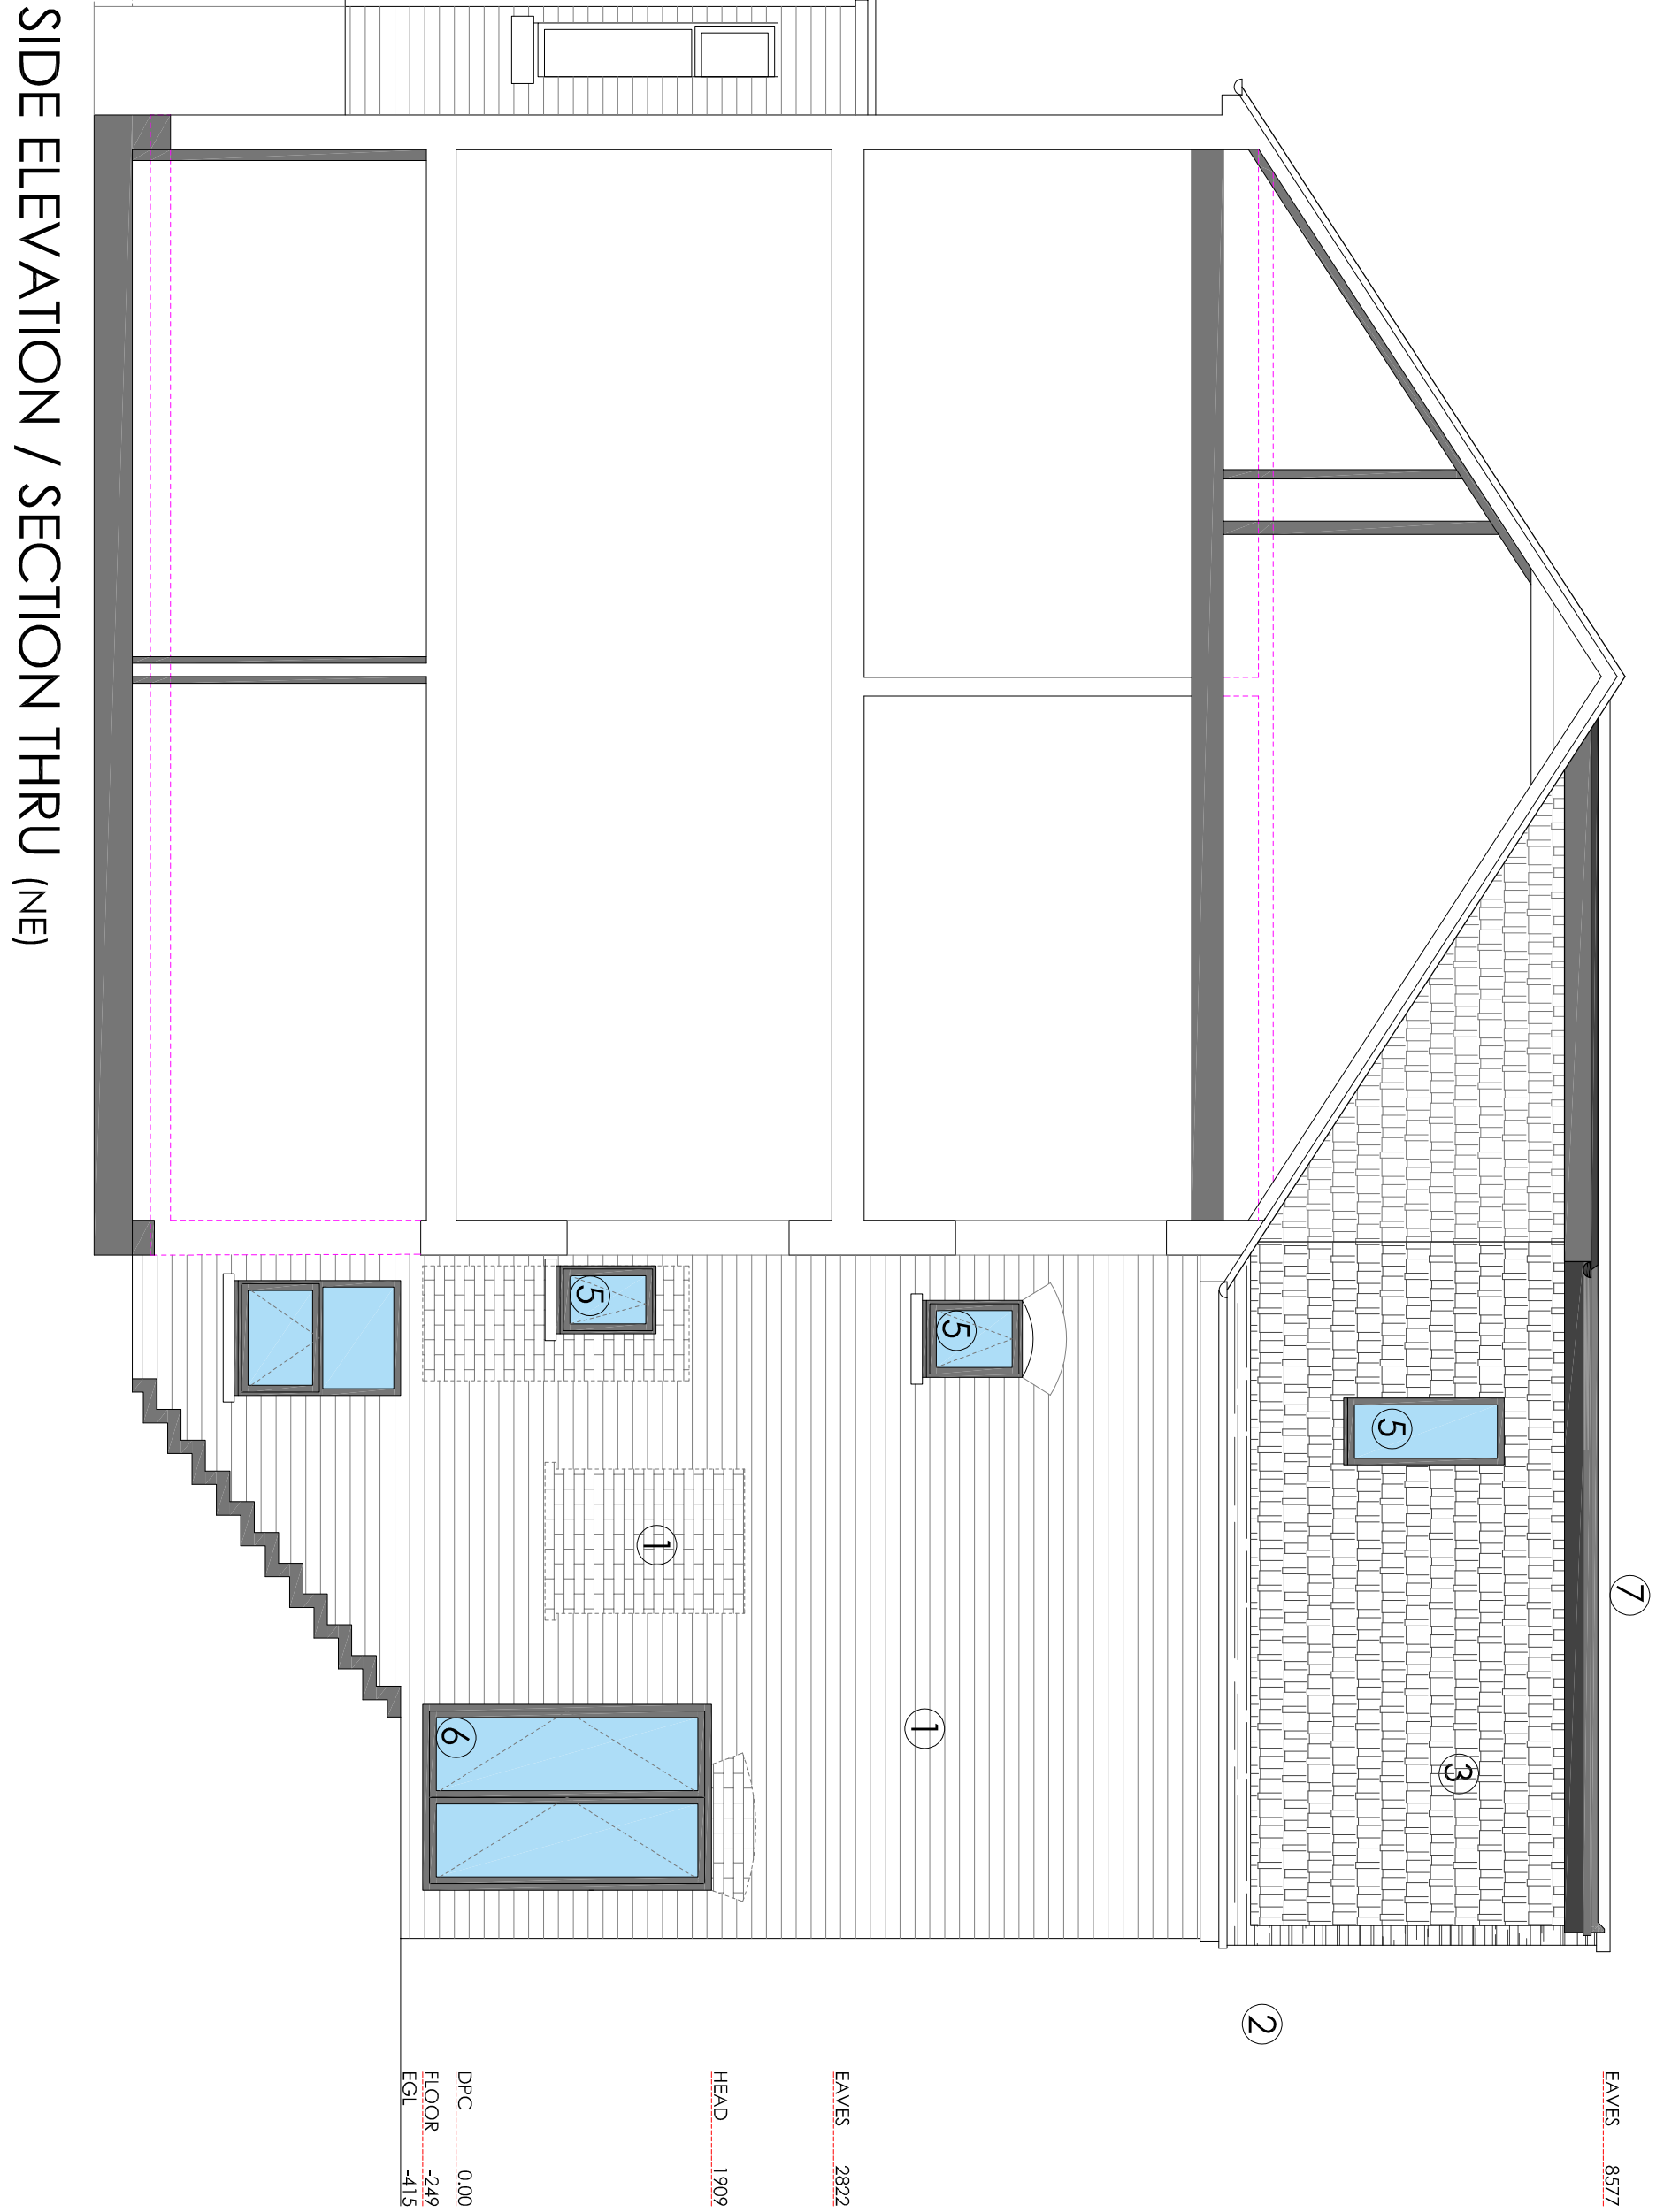


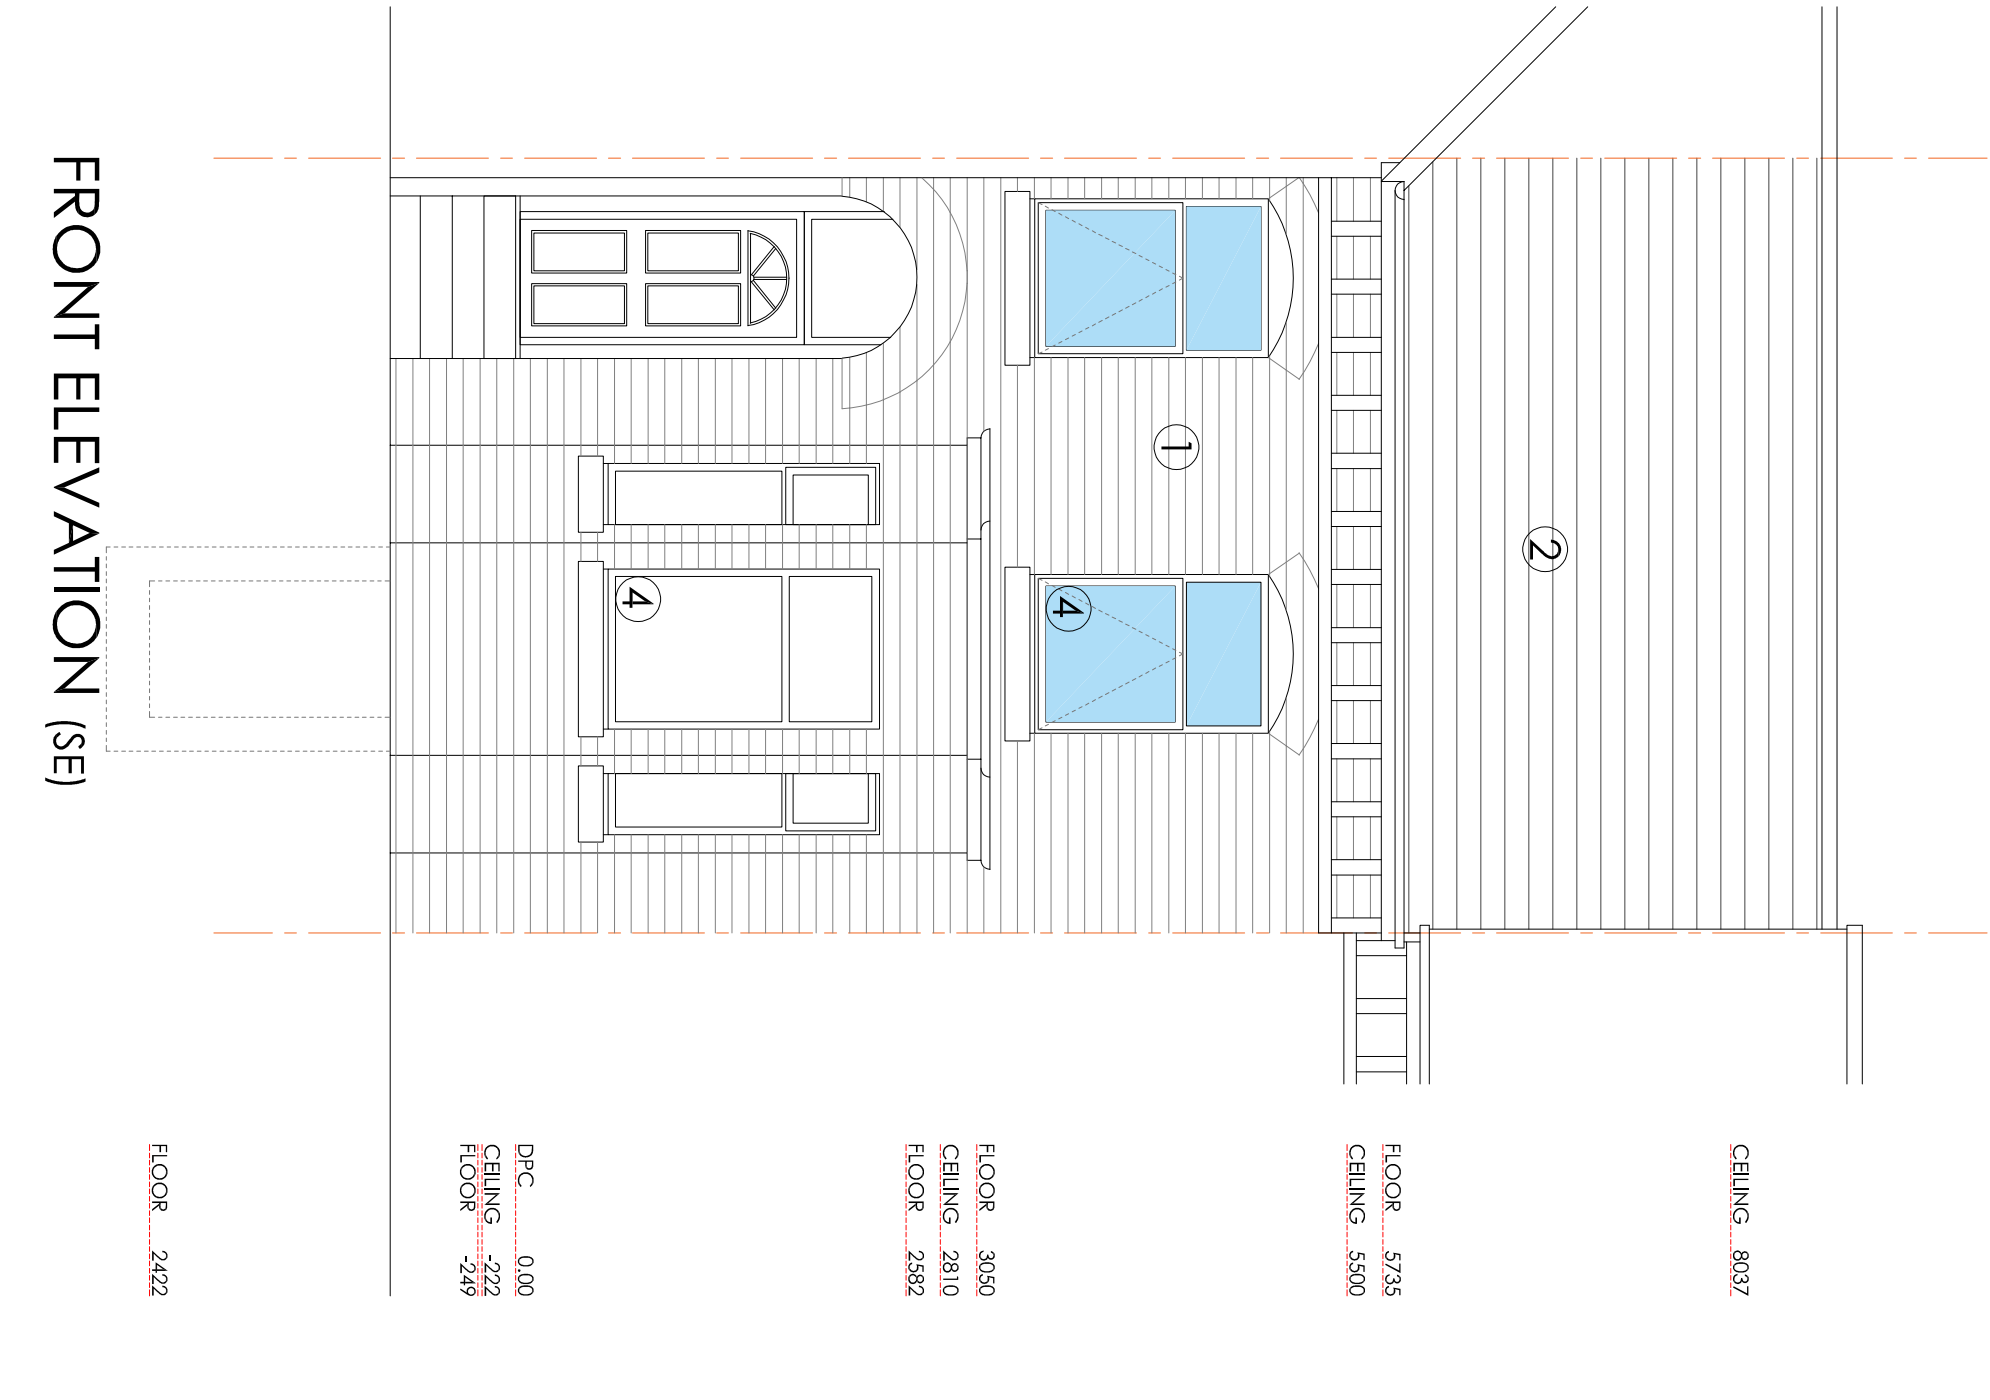

REAR ELEVATION (NW)

SECTION THRU (SW)