


Section A-A
1:25



Section B-B
1:25

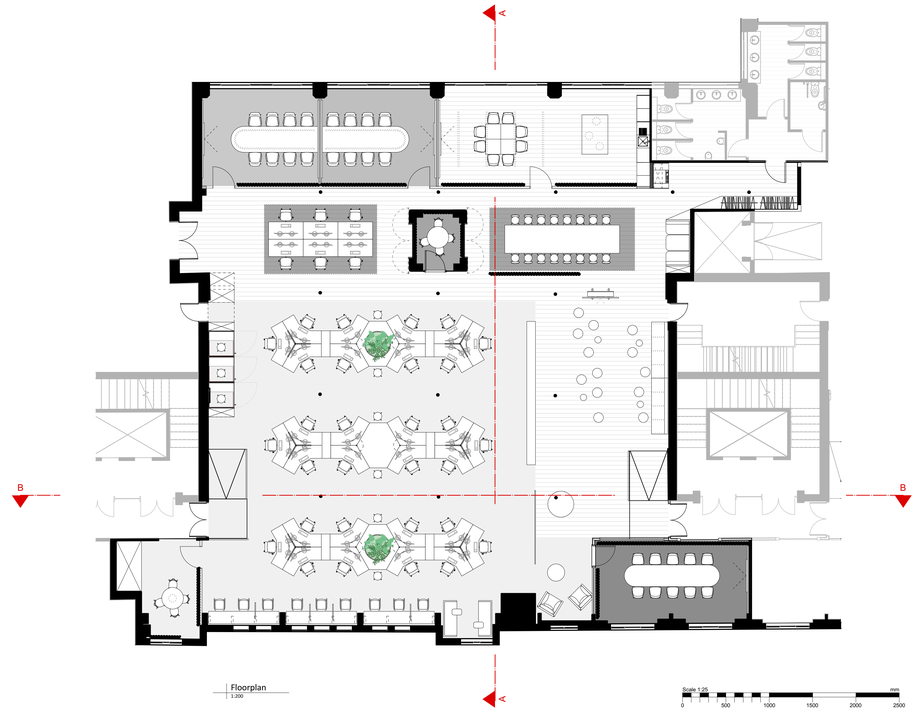

Floorplan
1:200

Scale 1:25

0 500 1000 1500 2000 2500 mm

Nr.	Comment	Date	Name
C	reduction of ceiling panels	10.07.2026	SW
B	Detailing of acoustic ceiling panels	10.07.2026	SW
A	offset wall	09.06.2026	SW

Plan Name
Sections

Plan Nr.
1893-AUS-0008-SEC-090

Index
C

Status
Vorabzug

Floor
6th floor

Scale
1:25 / 1:200

Format
A0

Project Name
Dr Beckmann Group - Office Manchester

Drawn by
SW

Issue Date
29.04.2026

Project Address
Bridgewater House
Whitworth Street, M1 6 LT

Client
AUDOOS Limited
Mumtaz Nazir Kabir
Manchester M4 5AS

Architects / Planning by

Ippolito Fleitz Group GmbH
Augustenstraße 87
70197 Stuttgart, Germany
+49 (71) 9902282-200
info@ifgroup.org

IPPOLITO FLEITZ GROUP IDENTITY ARCHITECTS

The plan is only valid in combination with the structural construction plans and all detail plans by the architect. The building contractor is responsible for checking all dimensions on site. The building contractor, any discrepancies to dimensions as existing on site or in plans issued by third parties must be reported immediately to the site management prior to commencement of works. It is the building contractor's responsibility to check all dimensions relevant to his trade before he orders and build-out, that refer to all physical characteristics and functions of any elements and coordinate with architects planning.