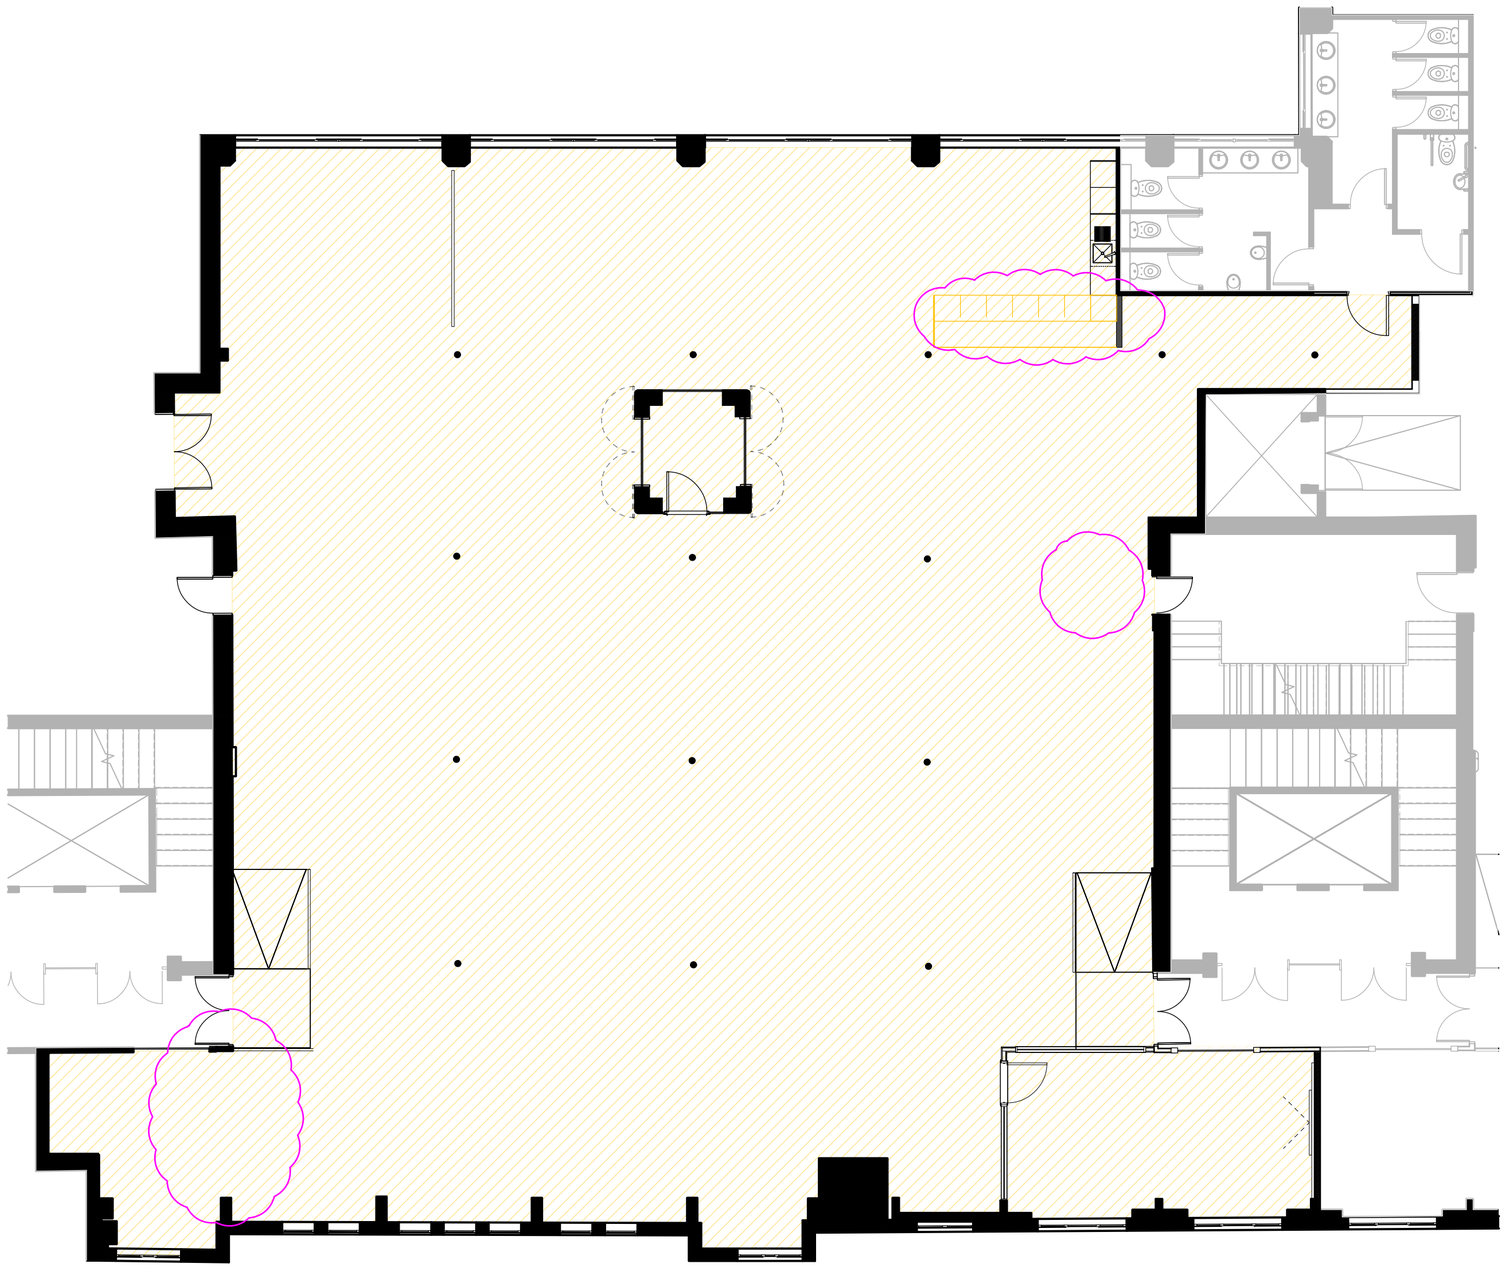


wall and door specifications

Existing Wall

existing glass partition

Complete removal of the existing floor finish, including the adhesive, across the entire area, including protective measures and full, proper removal

Scale 1:100

0 1 2 5 10 m

N

Nr.	Comment	Date	Name
A	- only demolition shown; show demolished kitchen ~~- wall demo cancelled~~	27.05.2026	SW

Plan Name
Demolition Plan

Plan Nr.
1893-AUS-OG08-GR-081

Index
A

Status
Vorabzug

Floor
OG08

Scale
1:100

Format
A2

Project Name
Dr Beckmann Group - Office Manchester

Drawn by
IP

Issue Date
09.04.2026

Project Address
Bridgewater House
Whitworth Street, M1 6 LT

Client
ACDOCO Limited
Martens Road, Irlam
Manchester M44 5AX

Architects / Planning by

Ippolito Fleitz Group GmbH
Augustenstrasse 87
70197 Stuttgart, Germany
+49 (711) 993392-330
info@ifgroup.org

IPPOLITO FLEITZ GROUP IDENTITY ARCHITECTS

This plan is only valid in combination with the structural construction plans and all detail plans by the architect and the technical engineers. All dimensions and indications must be checked by the contractor, any discrepancies to dimensions as existing on site or in plans issued by third parties must be reported immediately to the site management prior to commencement of works. It is the contractors responsibility to check and determine all dimensions that are relevant for production and build-out, that refer to all physical characteristics and functions of any elements and coordinate with architects planning.