


Section C-C
1:25



Section D-D
1:25

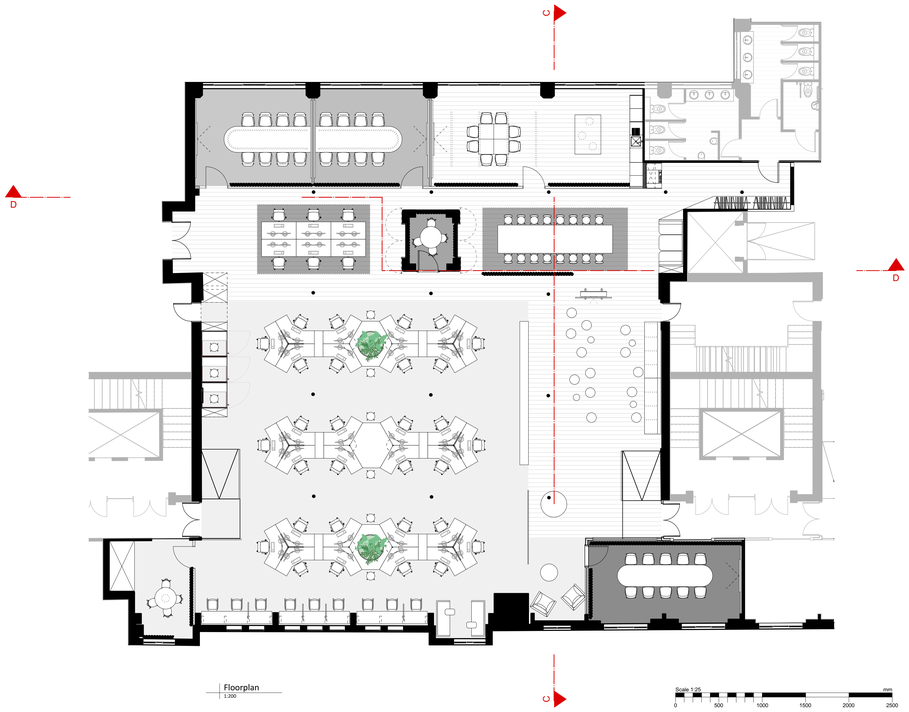


Floorplan
1:200

Scale 1:25

| mm | | | | | |
|---|---|---|---|---|---|
| 0 | 500 | 1000 | 1500 | 2000 | 2500 |

| No. | Comment | Date | Name |
|---|---|---|---|
| 0 | reduction of ceiling panels | 15.07.2026 | |
| A | Detailing of acoustic ceiling panels | 15.07.2026 | |

**Plan Name**
Sections

**Plan No.**
1893-AUS-0008-SEC-092

**Index**
B

**Status**
Vorabzug

**Floor**
6th floor

**Scale**
1:25 / 1:100

**Format**
A0

**Project Name**
Dr Beckmann Group - Office Manchester

**Drawn by**
GW

**Issue Date**
29.04.2026

**Project Address**
Bridgewater House
Whitworth Street, M1 6 LT

**Client**
ACDOCO Limited
Bridgewater House
Manchester, M1 6 LT

**Architects / Planning by**

**Ippolito Fleitz Group GmbH**
Augustenstrasse 87
70197 Stuttgart, Germany
+49 (711) 896282-200
info@ifgroup.org

IPPOLITO FLEITZ GROUP IDENTITY ARCHITECTS

This plan is only valid in combination with the structural construction plans and all detail plans by the architect and the technical engineers. All dimensions and indications must be checked by the contractor, any discrepancies to structures as existing on site or in plans issued by third parties must be reported to the architect without delay. Any deviations are not permitted without the contractors responsibility to check and determine all dimensions that are relevant for production and build-out. Ref. refer to all physical characteristics and functions of any elements and roomdivide with architects planning.