


COPYRIGHT OF ATELIER MB LTD
DO NOT SCALE FROM THIS DRAWING
DIMENSIONS TO BE CHECKED ON SITE

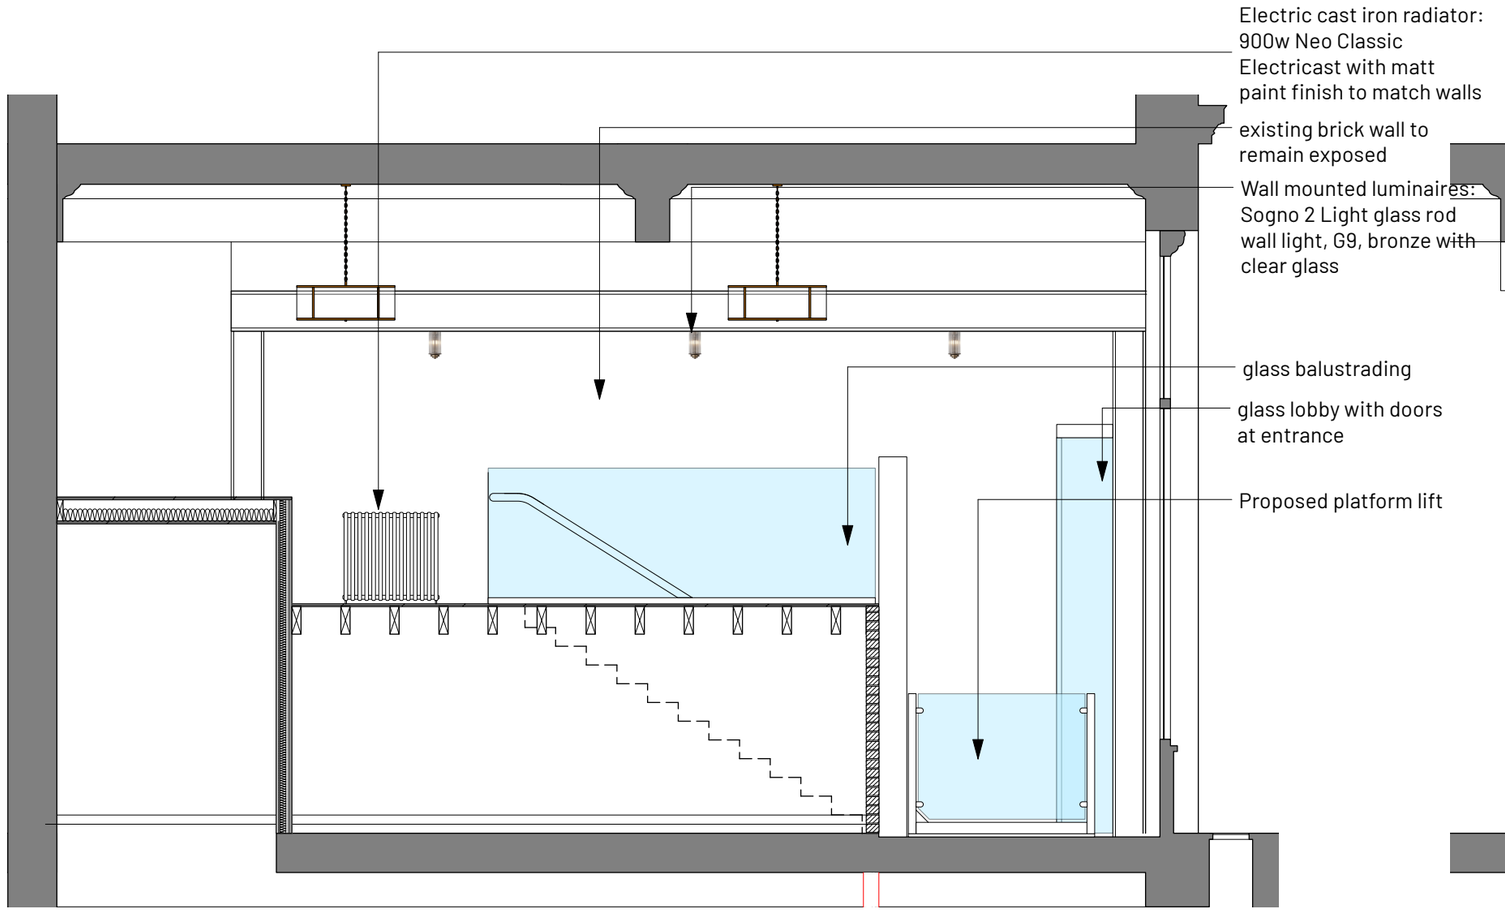

1 Section CC
Scale: 1:50

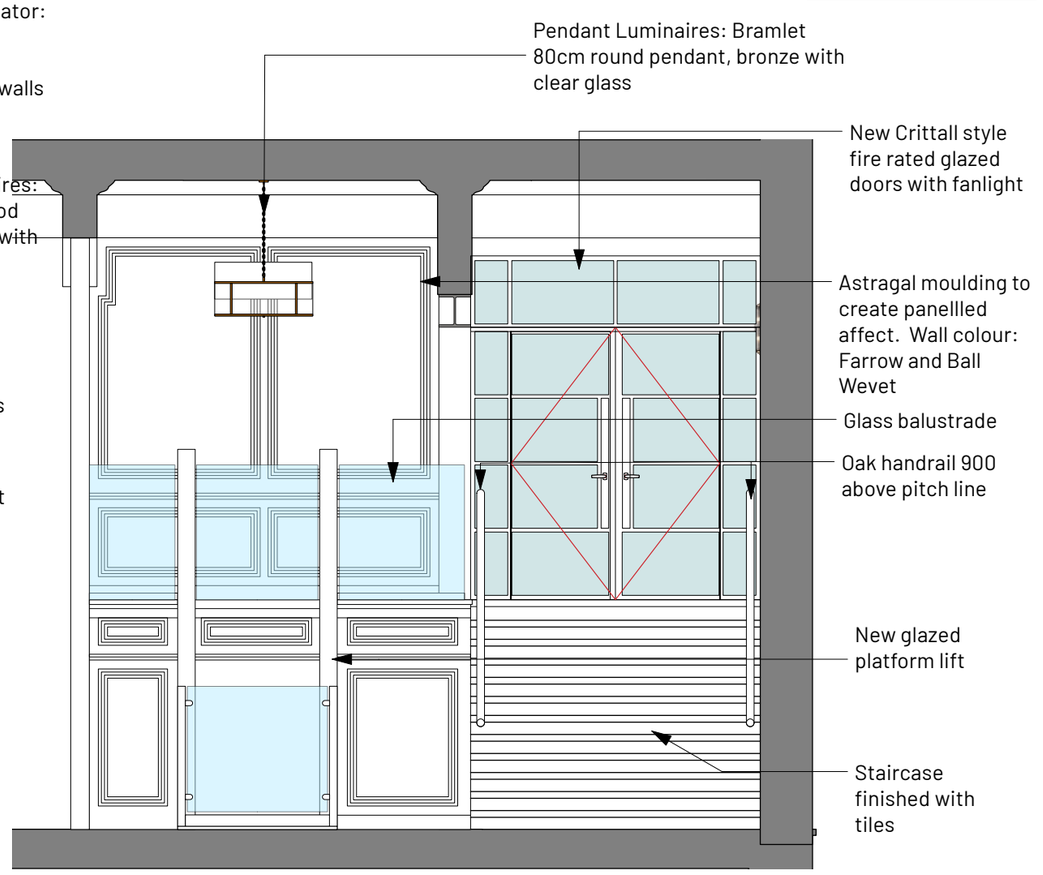

4 Section DD
Scale: 1:50

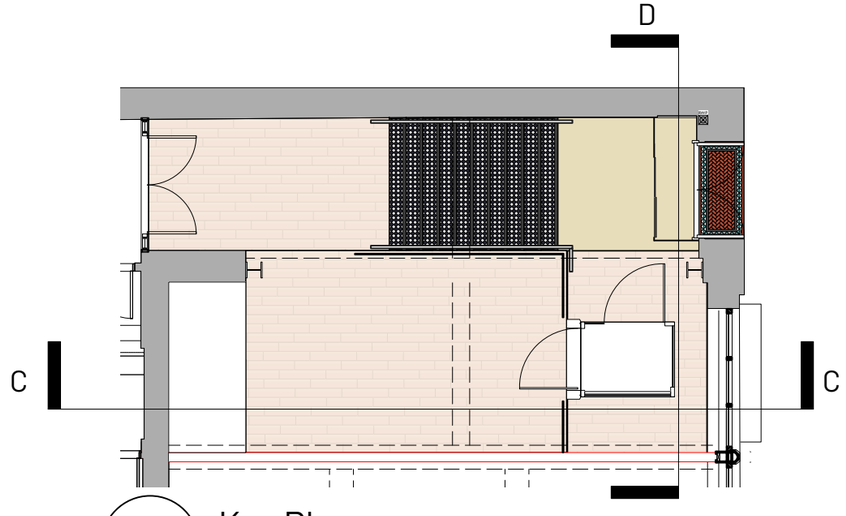

3 Key Plan
Scale: 1:100

0 0.5 1 1.5 2 2.5m
1:50 @A3

REV	NOTE	DRN	CHK
B 07/07/2026	Revision of sliding door	MM	
A 09/06/2026	Lights, radiator and notes added	PL	

Mosley Street

Proposed Reception Internal Elevations 2

PROJECT REF.	1995
DRWG NO.	P(392)
REVISION	B
SCALE	1:50 @ A3
DATE 1st	April 26
DRAWN	PL

SK sketch E existing P proposed T tender C construction FI final issue

+44 161 236 0051
ARCHITECT@ATELIERMB.CO.UK
ATELIER.MB