
COPYRIGHT OF ATELIER MB LTD
DO NOT SCALE FROM THIS DRAWING
DIMENSIONS TO BE CHECKED ON SITE

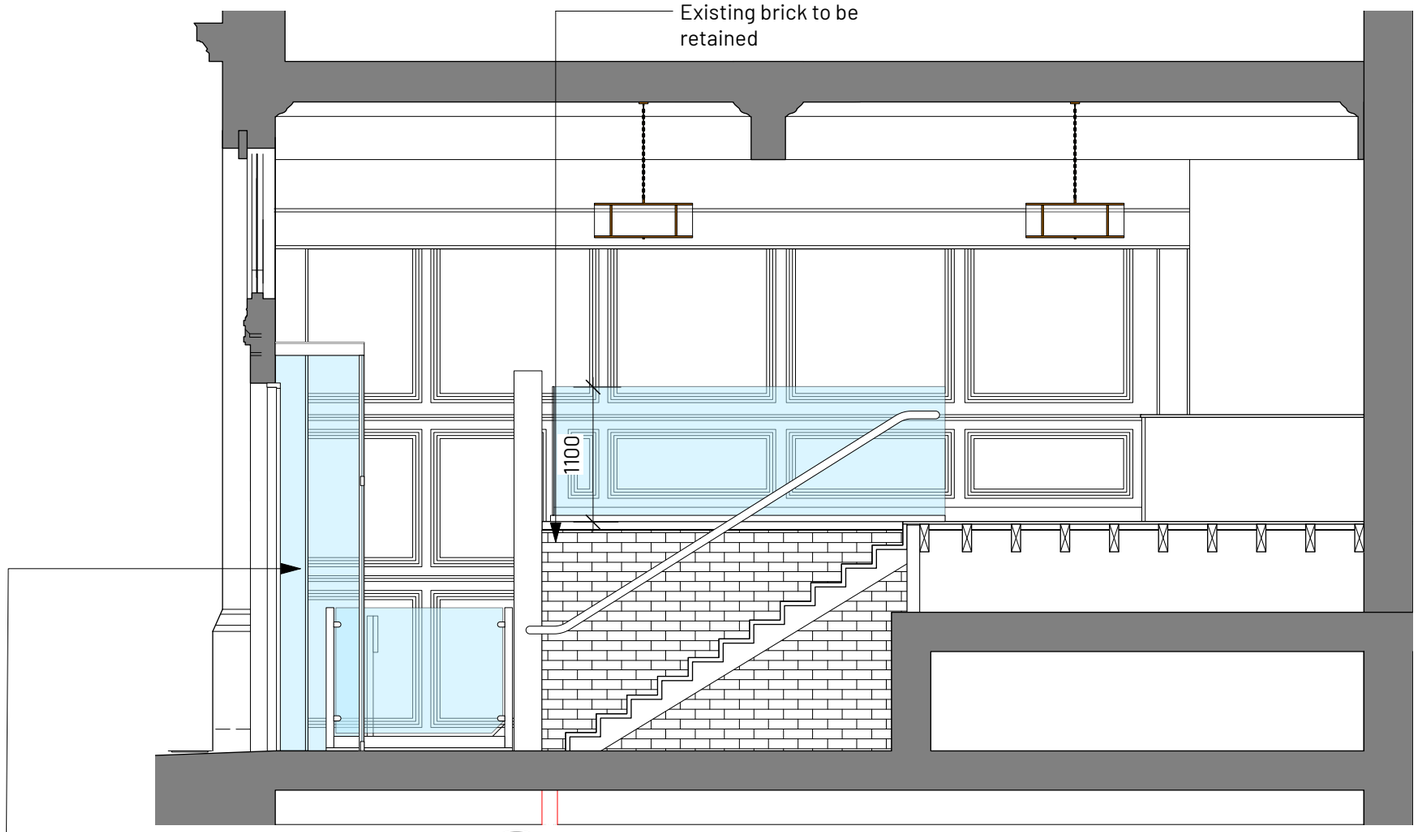

1 Section AA
Scale: 1:50




2 Section BB
Scale: 1:50

Automatic telescopic glass sliding doors:
Dasco 9
Deerdykes View
Westfield,
Cumbernauld,
G689HN





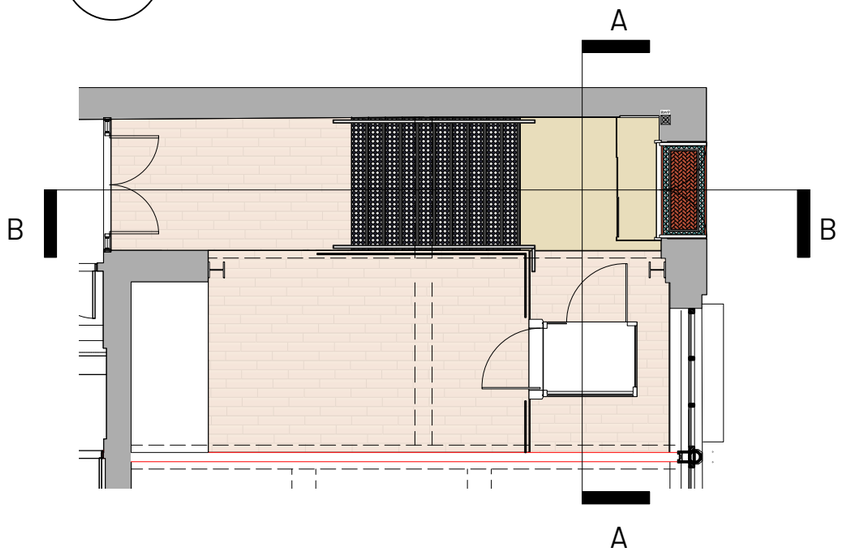

3 Key Plan
Scale: 1:100

0 0.5 1 1.5 2 2.5m

1:50 @A3

REV	NOTE	DRN	CHK
C 07/07/2026	Revision of sliding door	MM	
B 02/07/2026	Brick hatching added	MM	
A 09/06/2026	Glass doors revised, lights added		

Mosley Street

Proposed Reception Internal Elevations 1

PROJECT REF.	1995
DRWG NO.	P(391)
REVISION	C
SCALE	1:50 @ A3
DATE 1st	April 26
DRAWN	PL

SK sketch E existing P proposed T tender C construction FI final issue

+44 161 236 0051
ARCHITECT@ATELIERMB.CO.UK
ATELIER.MB