
This drawing is for design intent **only**

Do Not Scale

If in doubt, ask. All discrepencies to be reported to the architect before manufacture, fabrication
Drawings are to be read in conjunction with all relevant specifications and consultant information

This drawing is not to be re produced without express permission of the architect and only used for the purposes shown within the titleblock status bar. This drawing and all associated designs indicated remain the copyright of the architect.

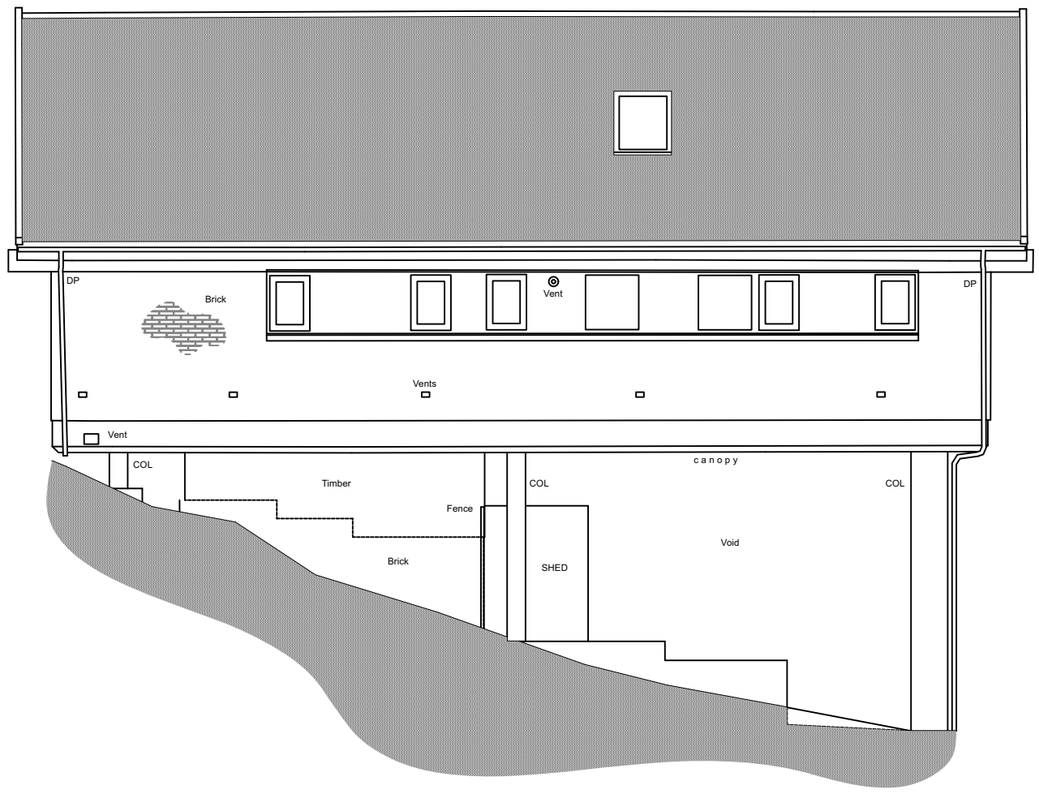

1 **Existing Side Elevation**
Scale: 1:100

Kami Zargar

Mersey Road

Existing Elevations

dwg	2524-005	rev	-
scale	1:100 @ A3		
issued	Prelim		
date	12/06/2026	drawn MM	checked

mcnulty architects

mcnulty architects ltd
Designworks
The Colony Wilmslow
Altrincham Road
SK9 4LY

RIBA

info@mcnultyarchitects.com