
Notes.

This Drawing is the copyright and property of Santander UK PLC. It must not be copied or published without written consent.

Do not scale from this drawing.

Rev	Description	Date	By
-	-	--/--/--	--



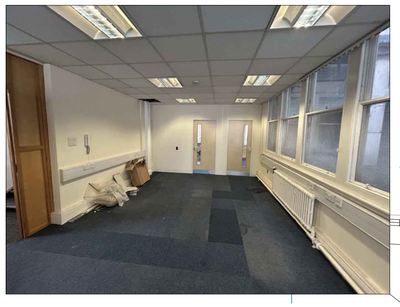


The second floor is currently arranged as an open-plan office and is fitted out entirely with modern finishes, including suspended ceilings, carpet floor coverings, plastered and painted wall surfaces, modern doors, and contemporary mechanical and electrical installations. The existing layout and fit-out are the result of recent refurbishment works and do not comprise elements of historic significance.


The proposal involves the introduction new stud partitions to be installed within the existing modern fit-out and will connect only to contemporary surfaces and finishes.

No historic architectural features will be removed, altered, or concealed as part of the works.


The proposal is therefore limited to alterations within modern fabric.

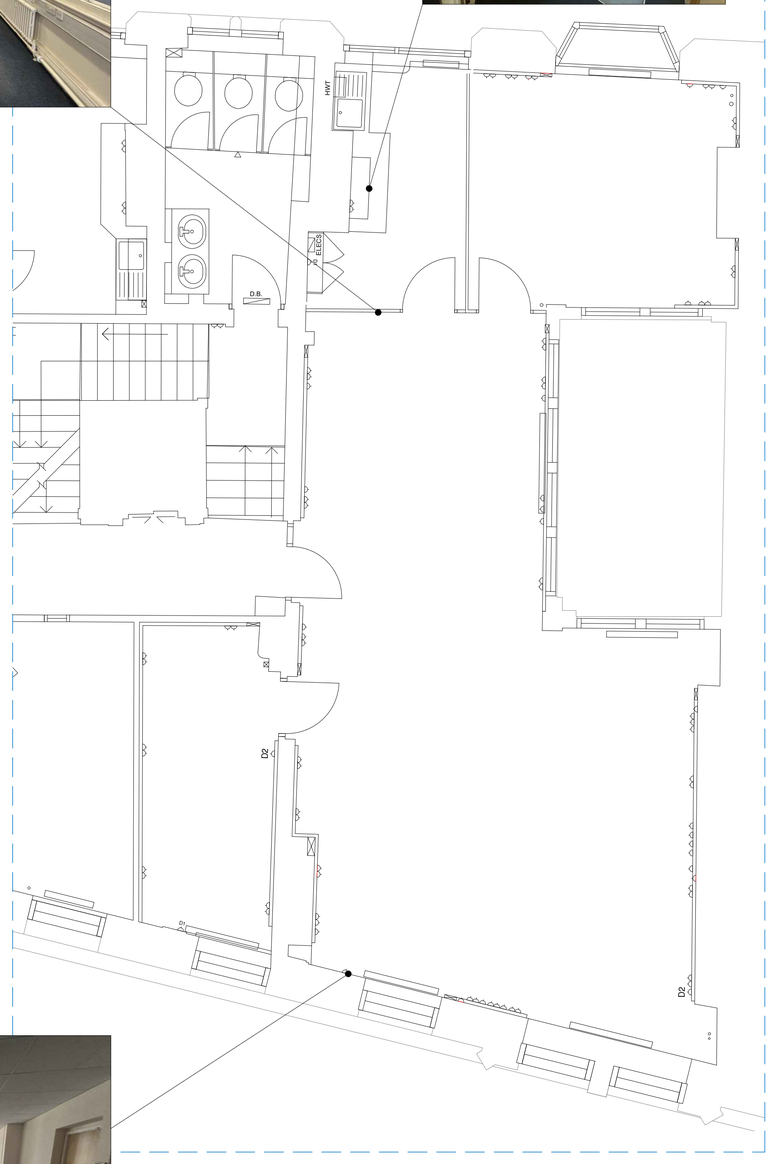

EXISTING LAYOUT
1:50 @ A1, 1:100 @ A3

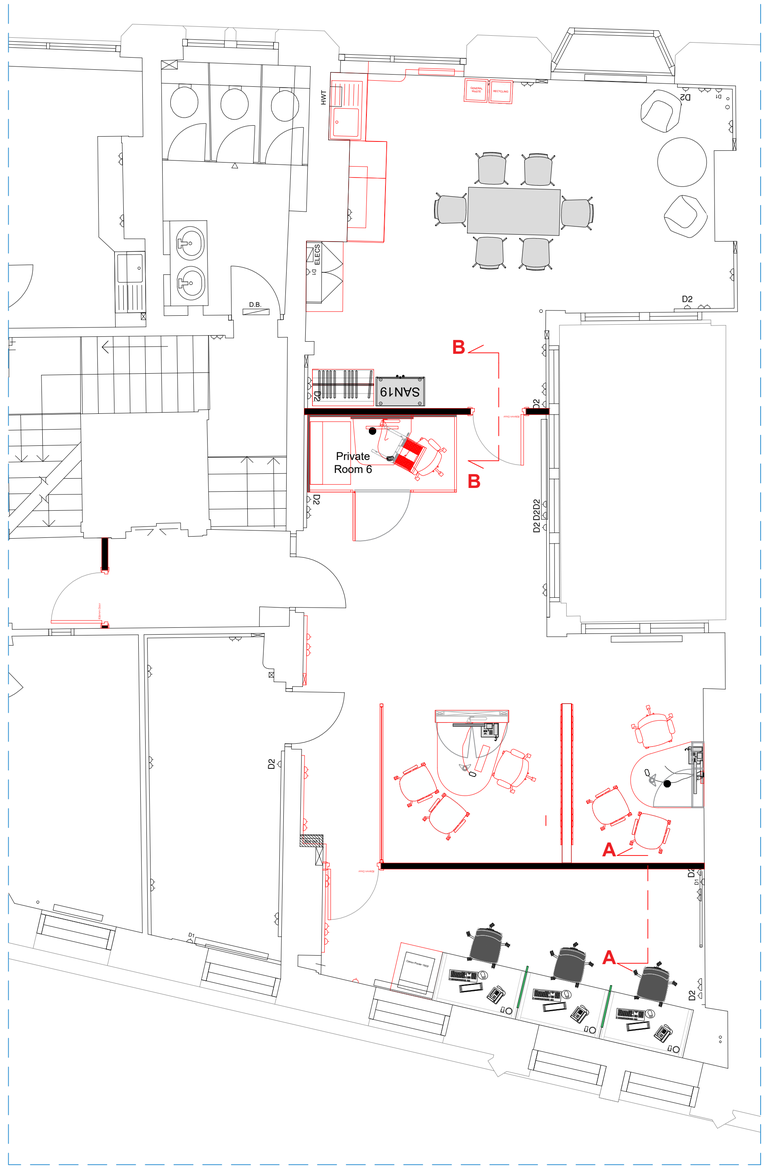


PROPOSED LAYOUT
1:50 @ A1, 1:100 @ A3

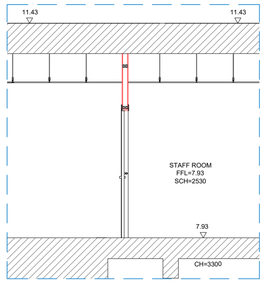

SECTION BB
1:50 @ A1, 1:100 @ A3



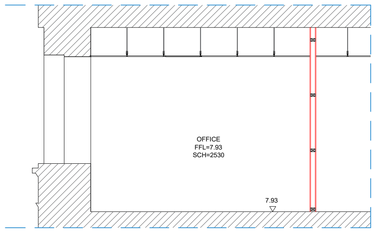

SECTION AA
1:50 @ A1, 1:100 @ A3

0 1 2 3 4 5
Metres
Scale:1/100-A3 1/50-A1

PLANNING

Client: Santander

Project:
SANTANDER Manchester CS
28/34 Cross Street
Manchester, M2 7AQ

Title:
Second Floor Sections

Scale: 1:50 @ A1 & 1:100 @ A3

Drn: SM App:

Date: 03/07/2026 Date:

Client drawing number: Manchester CS_WCLite_SF Sections rev. -

Colliers