


1 Mosley Street Elevation

Scale: 1:25@A1

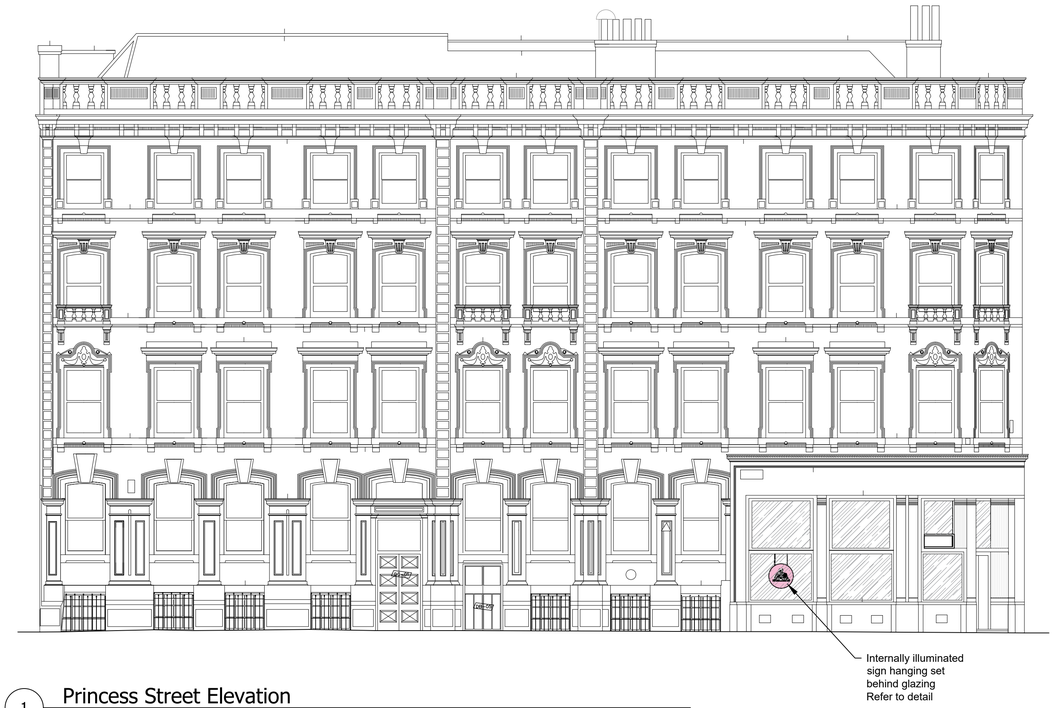

1 Princess Street Elevation

Scale: 1:25@A1

REVISION	DATE	DETAILS

PROJECT

77 Mosley Street
Manchester

JOE & THE JUICE

FLOOR

Ground Floor

DRAWING TITLE

External Elevations

SCALE	PAPER SIZE
1:50	A1
DRAWING NUMBER	REVISION
7042-30	B
DRAWN BY	DATE
SE	March 25

STATUS

L1

designtime
sdt@adesigntime.com
www.designtime.uk.com
2-Work, 7 Cutler Mill
Tileyard North WF1 5FY