
Companion Care (Services) Limited
McDonald's Restaurant, 1169 Oldham Road, Failsworth, Manchester, M40 2FU
Site Location Plan

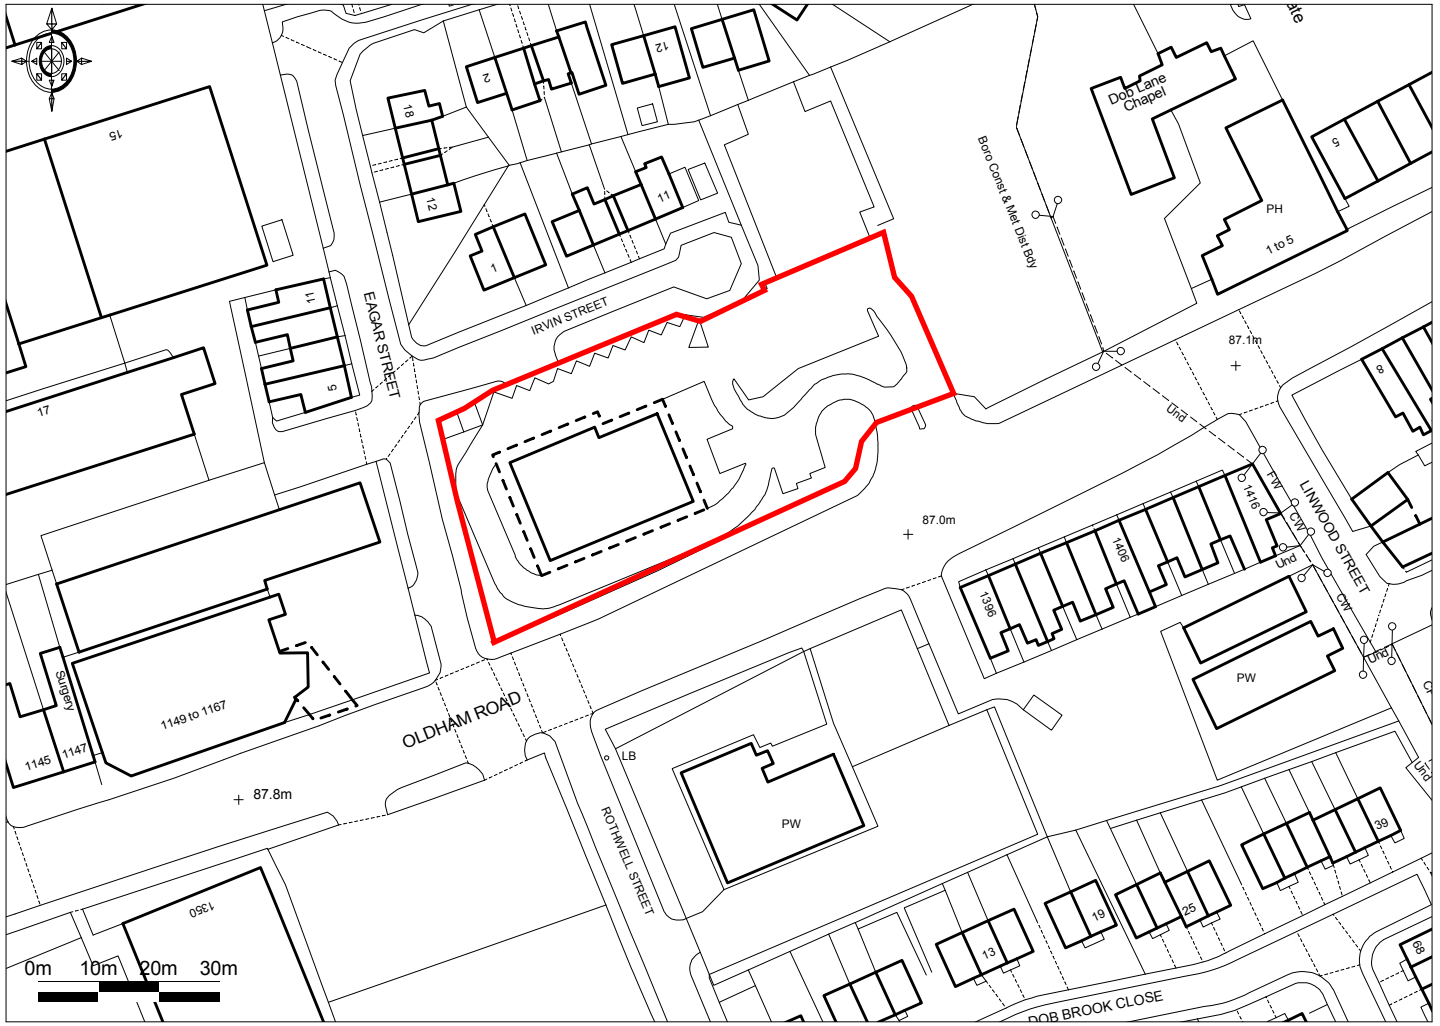

Ordnance Survey © Crown Copyright 2014. All rights reserved. Licence number 100022432. Plotted Scale - **1:1250**

Promap®

September 2014
Ref: MCD/434/SLP