

VISTA TRUST CORPORATION (UK) LTD - JLL | 31 BOOTH STREET | RECEPTION

RECEPTION DESK MODIFICATIONS

This drawing is the property of Bluesky Design Interiors Limited and must not be copied or otherwise reproduced. All dimensions must be checked on site before commencing work. This drawing was produced using AutoCAD 2025.

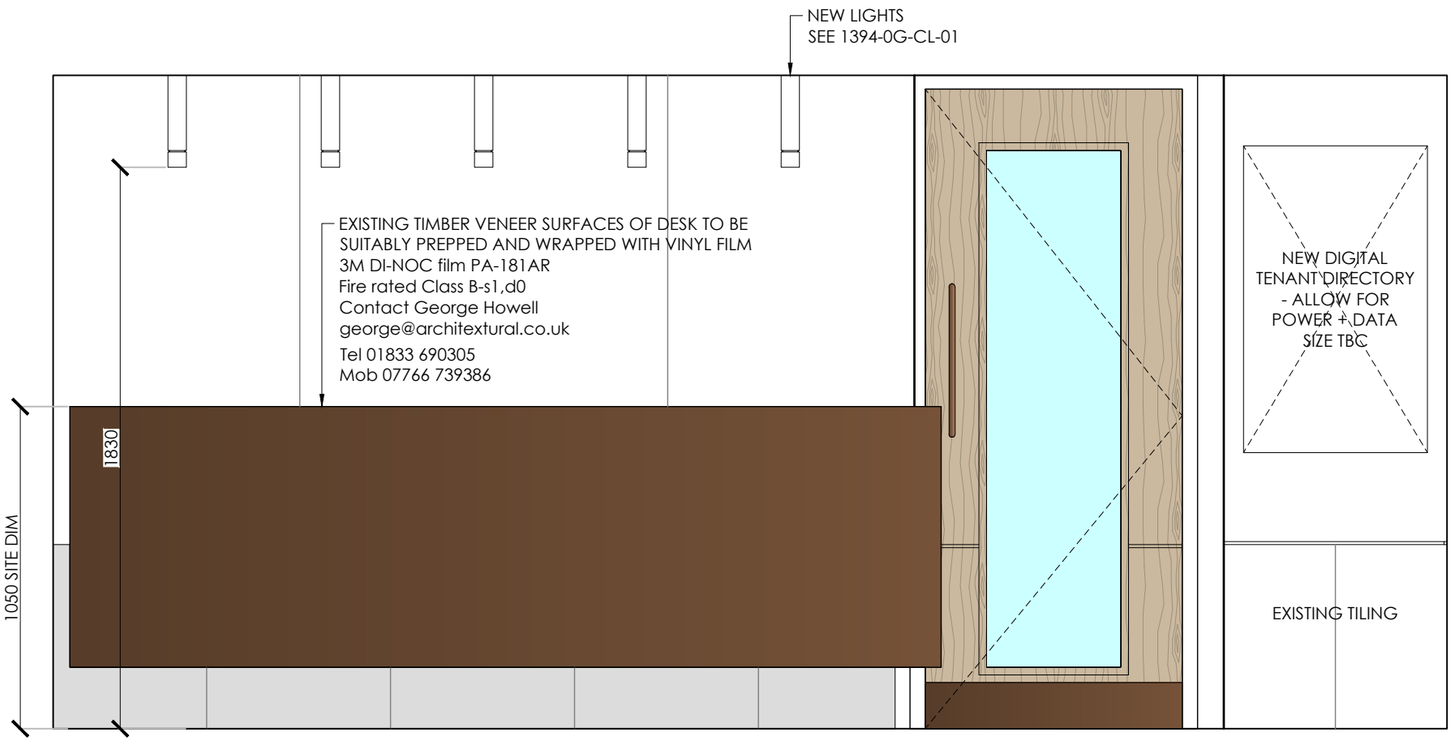

ELEVATION A SCALE 1:20

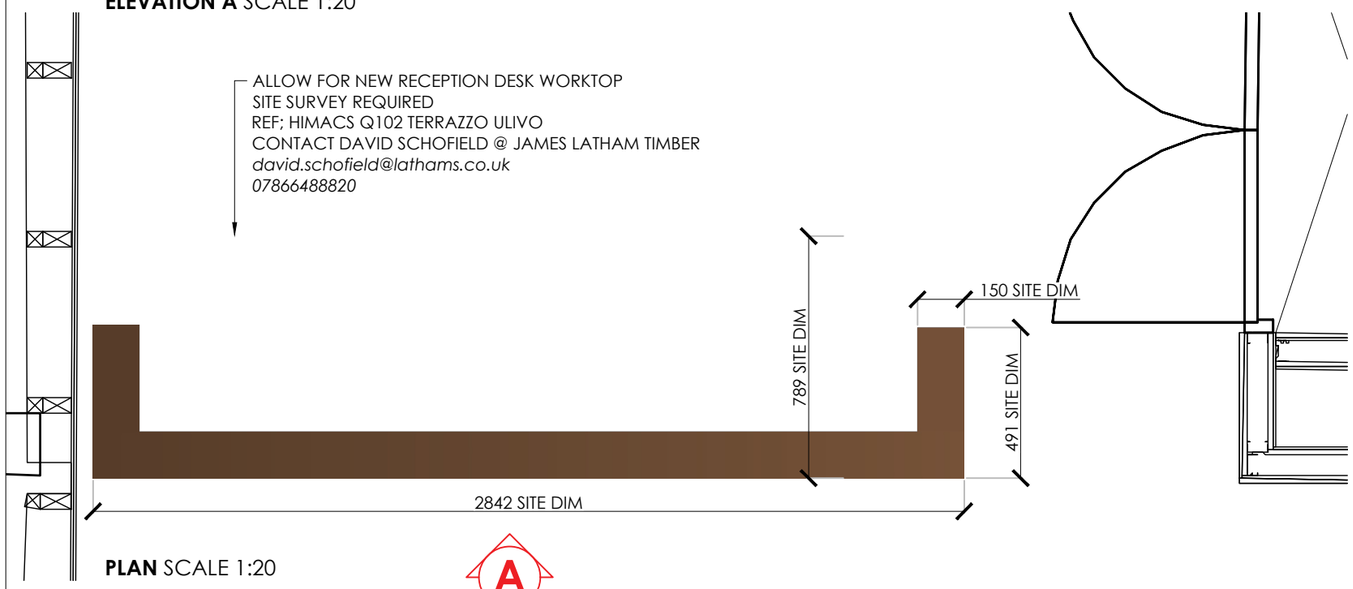

PLAN SCALE 1:20

A

Tenderer's to allow provisional cost for new reception desk in line with precedent images.
To be same dimensions as existing desk

New Reception Desk Precedent Images



Tiled front to desk and bronze plinth



Ribbed fire rated timber with bronze upstand

Rev	Date	Description	By
B	03.07.26	Heritage Issue	FC
A	01.06.26	For tender New reception desk images and note added	CB

Client	**VISTA TRUST CORPORATION (UK) LTD - JLL**
Project	**RECEPTION REFURBISHMENT**
Address	**31 BOOTH STREET, MANCHESTER**
Drawing Title	**RECEPTION DESK MODIFICATIONS**

Date **20.05.26** Scale **1:20@A3** By **CB**

Drawing No **1394-0G-JN-02 (B)**

Status **HERITAGE**

bluesky Design
INTERIORS LIMITED

Studio 1 | 169 High Street
Boston Spa | Leeds | LS23 6BH
01937 845 399
www.blueskydesigninteriors.co.uk