
0 1 2 3 4 5m


VISUAL SCALE 1:50@A1

0 2 4 6 8 10m

VISUAL SCALE 1:100@A3

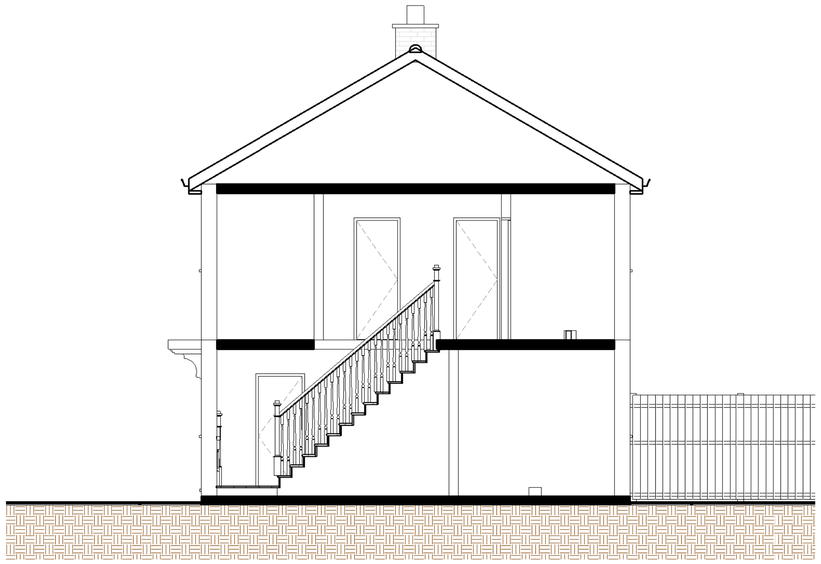

SECTION 1 EXISTING
A1 1:50 / A3 1:100

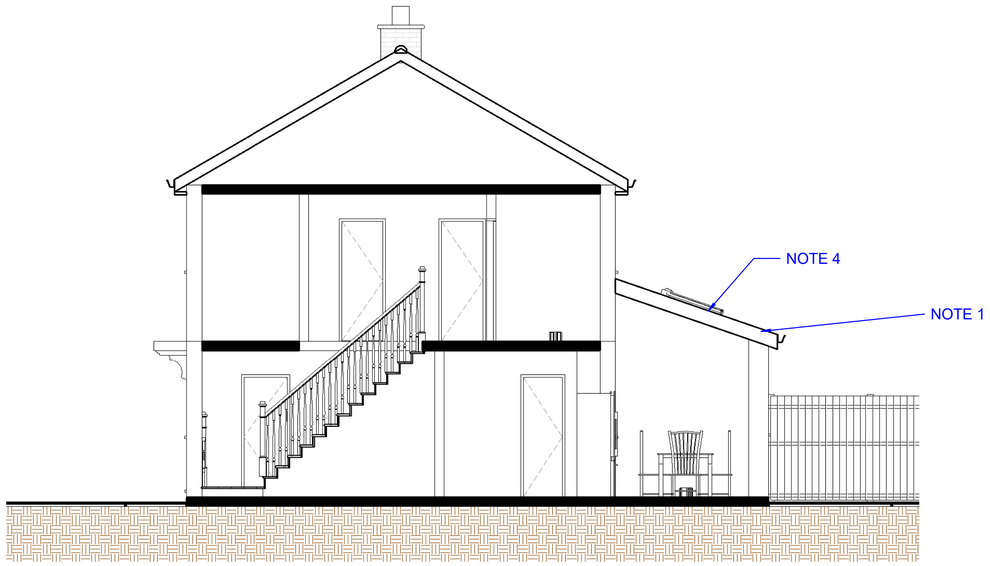

SECTION 1 PROPOSED
A1 1:50 / A3 1:100

1. All dimensions in millimeters unless otherwise specified.
2. The contractor to check all dimensions, angles, drain runs and conditions on site before works commencement.

TO BE DEMOLISHED /REMOVED

NOTE 1 - NEW PITCHED ROOF COLOUR TO MATCH EXISTING ROOF

NOTE 2 - NEW WINDOWS WHITE UPVC TO MATCH EXISTING

NOTE 3 - WHITE RENDER TO MATCH HOUSE

NOTE 4 - SKYLIGHT TOP-HUNG

NOTE 5 - DOUBLE FRENCH DOOR WHITE UPVC

NOTE 6 - NEW FLAT ROOF COLOUR TO MATCH EXISTING ROOF

Rev.	Date	Seq.	BY	Description
01	09.07.2026	1	MK	FOR PLANNING

MKCREATIVE

22 Micklefield Way, Borehamwood, WD6 4LG
office@mkcreative.me.uk

Client:
Phanie Armelle Mefogang Fotso

Project:
7 Saxholme Walk Manchester M22 1AZ UK

Drawing area:

Drawing Title:
SECTION 1 - EXISITNG AND PROPOSED

Approved By: L	Date: 08/07/2026
Checked By : A	Scale: A1 1:50/ A3 1:100
Drawn By : MZ	Size: A1

Status:
FOR PLANNING

Drawing No.	Rev.
7 SAXHOLME - 007	01