

VISTA TRUST CORPORATION (UK) LTD - JLL | 31 BOOTH STREET | RECEPTION

ACOUSTIC WALL PANEL ELEVATION

This drawing is the property of Bluesky Design Interiors Limited and must not be copied or otherwise reproduced. All dimensions must be checked on site before commencing work. This drawing was produced using AutoCAD 2025.

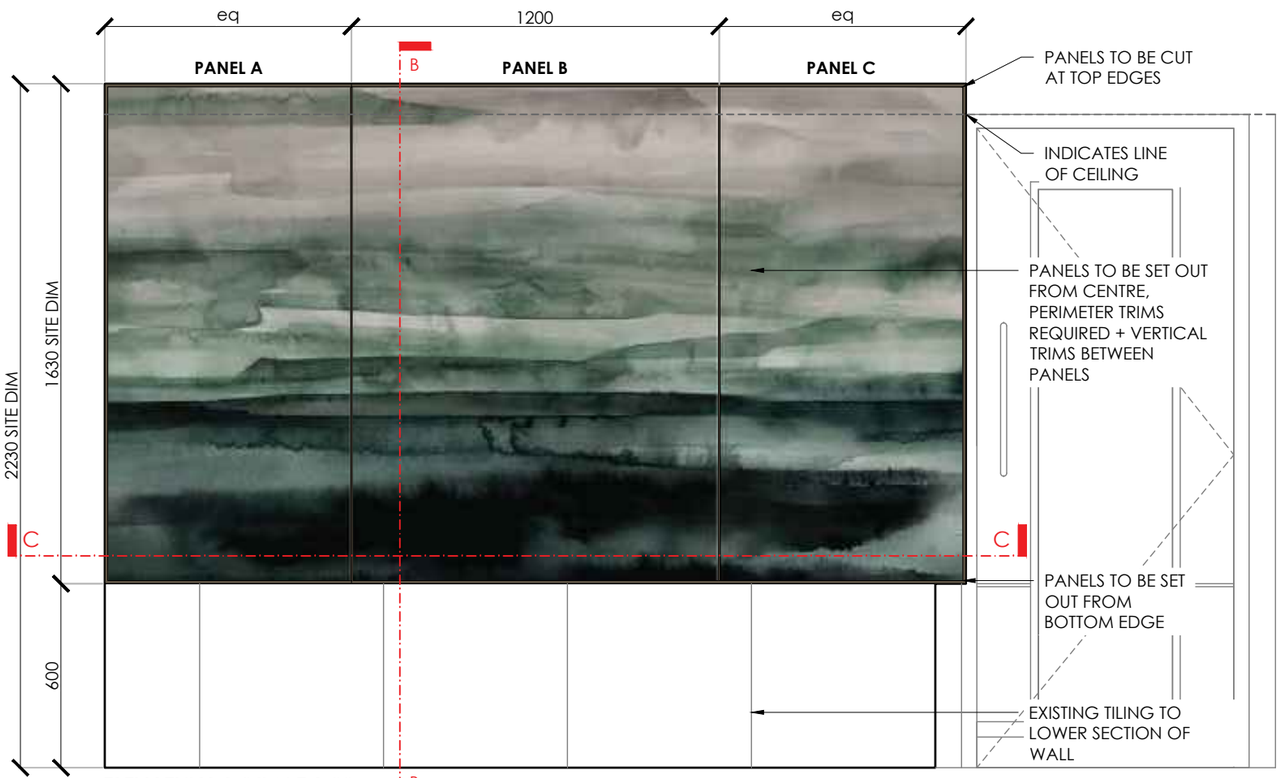


ELEVATION A SCALE 1:20

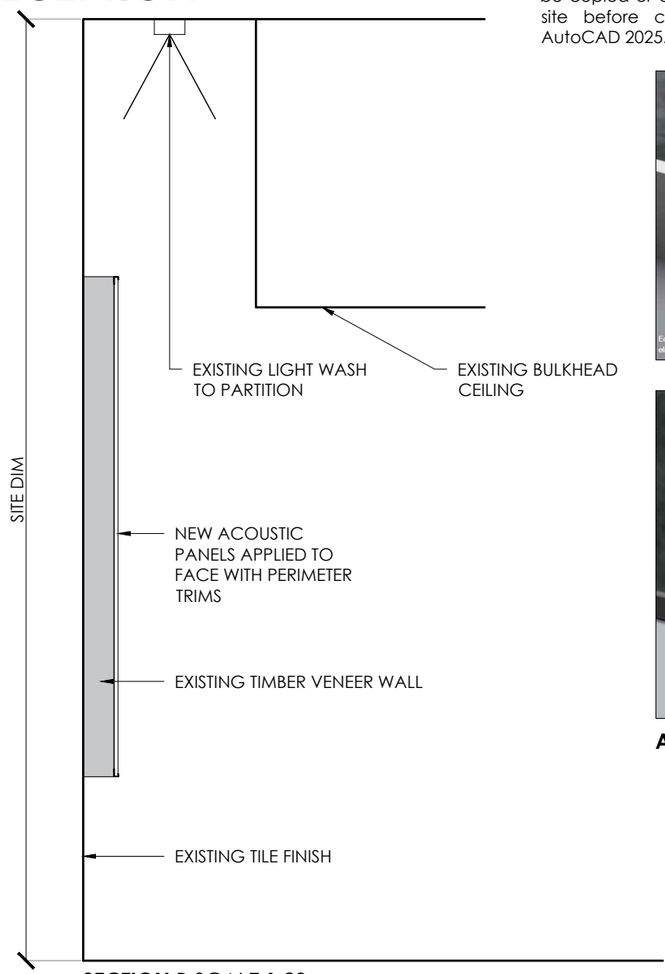


SECTION B SCALE 1:20




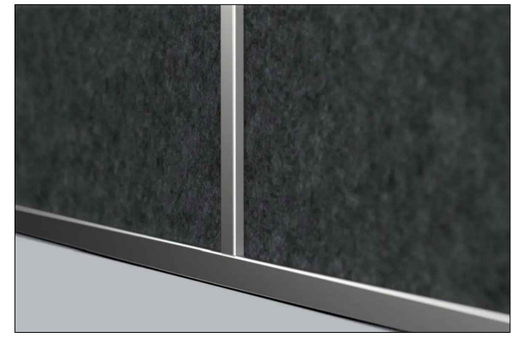


AUTEX TRIMS

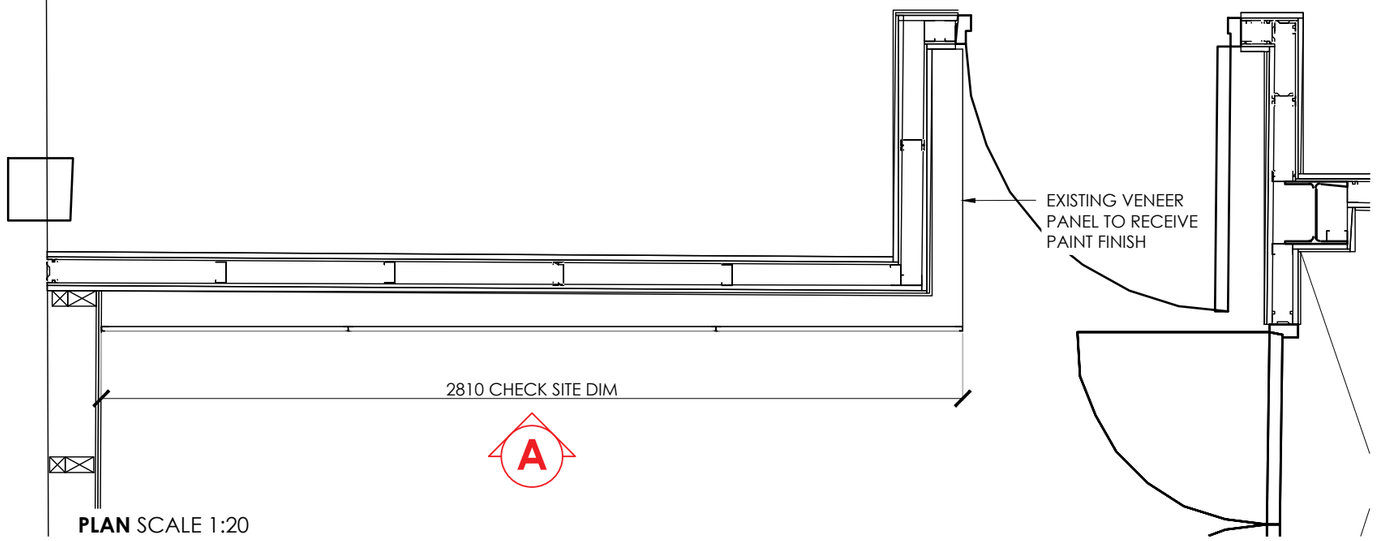

PLAN SCALE 1:20

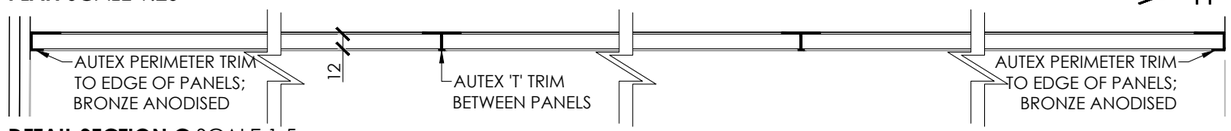

DETAIL SECTION C SCALE 1:5

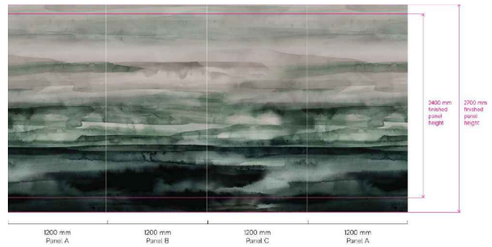

AUTEX PANEL SETTING OUT GUIDE NTS
REFER TO FULL INSTALLATION INSTRUCTIONS PRIOR TO ORDERING AND INSTALLING

Specification:
Autex Acoustics x Emma Hayes Panels 'Sediment' with Bronze anodised perimeter and vertical trims

Contact Lauren Farrier
+44 7538 816 031
lauren@autexacoustics.co.uk

Note on Fire Rating:
All materials selected meet a minimum of a B-s3,d2 classification.

Rev	Date	Description	By
B	03.07.26	Heritage Issue	FC
A	01.06.26	For tender. Note on access panel quantity added.	CB

Client	**VISTA TRUST CORPORATION (UK) LTD - JLL**
Project	**RECEPTION REFURBISHMENT**
Address	**31 BOOTH STREET, MANCHESTER**
Drawing Title	**ACOUSTIC WALL PANEL ELEVATION**

Date **20.05.26** Scale **1:20/1:5@A3** By **CB**

Drawing No **1394-0G-PT-02(B)** Status **HERITAGE**

bluesky Design INTERIORS LIMITED

Studio 1 | 169 High Street
Boston Spa | Leeds | LS23 6BH
01937 845 399
www.blueskydesigninteriors.co.uk