
VISTA TRUST CORPORATION (UK) LTD - JLL | 31 BOOTH STREET | RECEPTION


REPLICA LIVING WALL

This drawing is the property of Bluesky Design Interiors Limited and must not be copied or otherwise reproduced. All dimensions must be checked on site before commencing work. This drawing was produced using AutoCAD 2025.


Note on Fire Rating:
Full living wall and surround assembly must be tested to BS EN 13501 and each component (or the whole assembly) must have a B-s3,d2 minimum rating. Full certification should be provided and checked prior to installation.

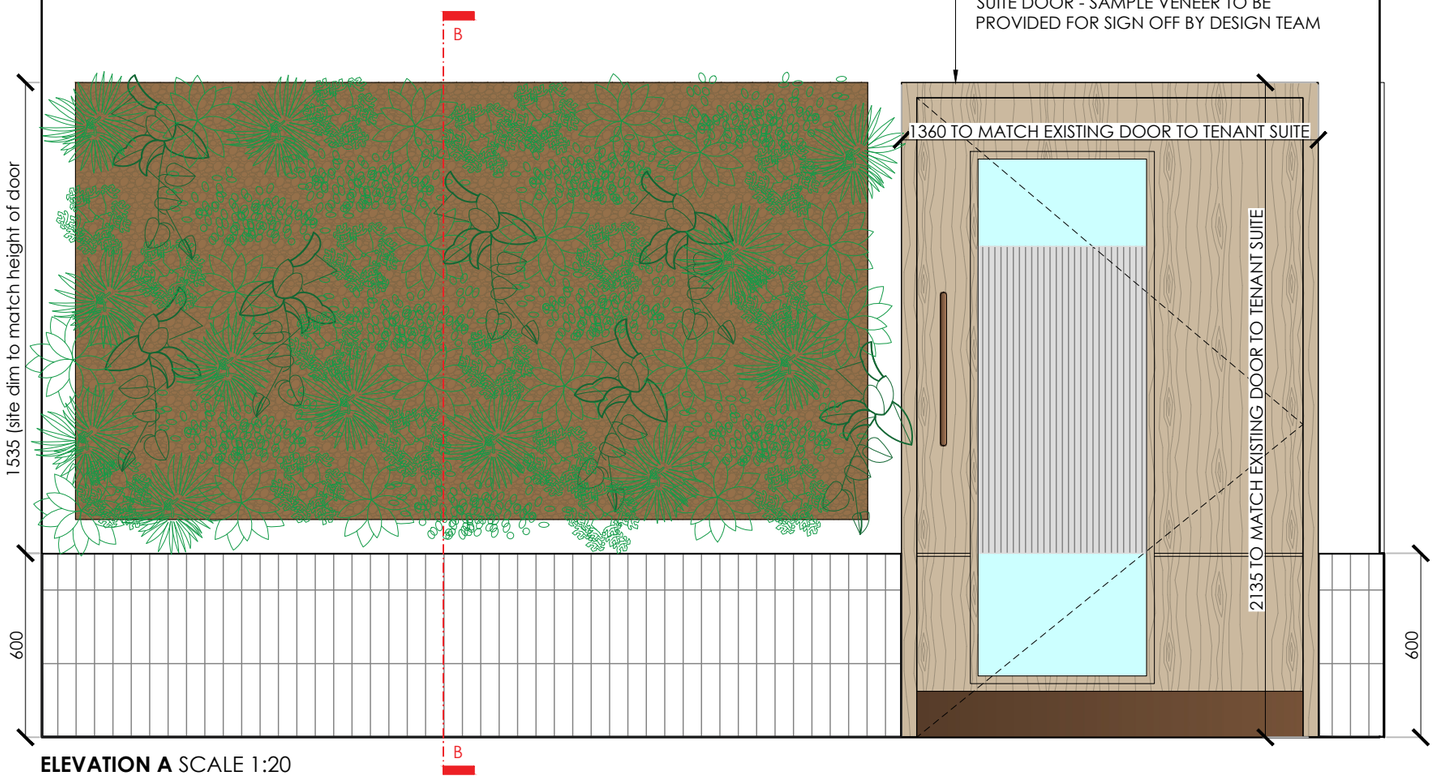


ELEVATION A SCALE 1:20

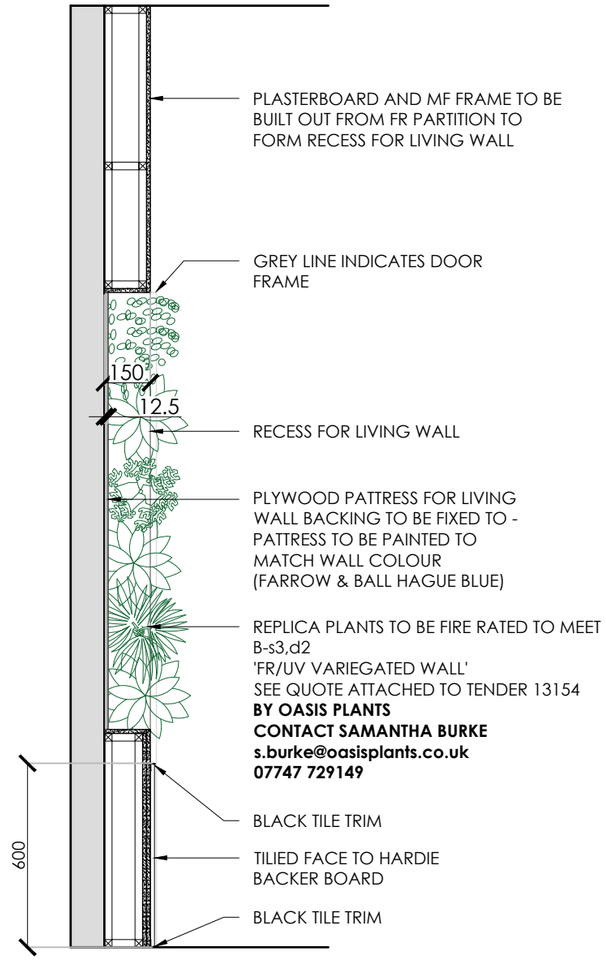

SECTION B SCALE 1:20

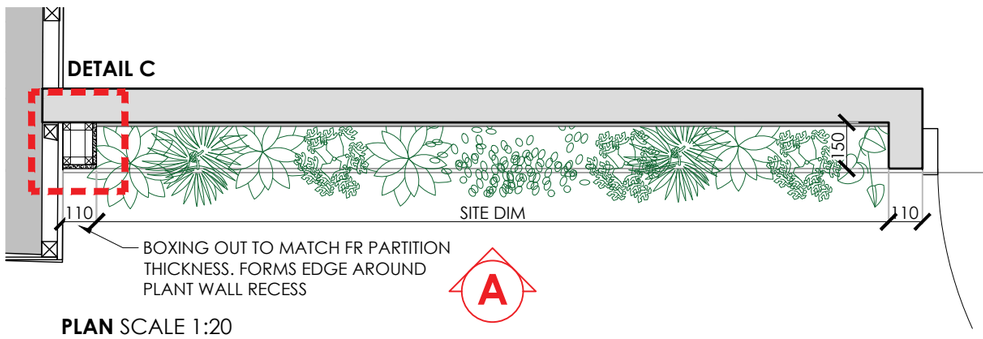

PLAN SCALE 1:20

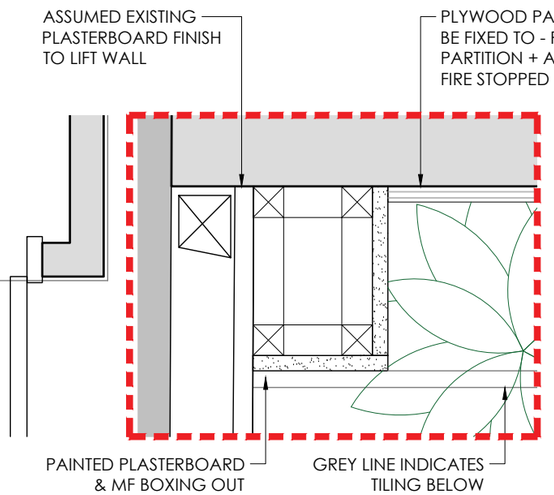

DETAIL C SCALE 1:5

Rev	Date	Description	By
B	03.07.26	Heritage Issue	FC
A	01.06.26	For tender. Supplier amended	CB

Client	**VISTA TRUST CORPORATION (UK) LTD - JLL**
Project	**RECEPTION REFURBISHMENT**
Address	**31 BOOTH STREET, MANCHESTER**
Drawing Title	**REPLICA LIVING WALL**

Date **20.05.26** Scale **1:20/1:5@A3** By **CB**

Drawing No **1394-0G-JN-01(B)** Status **HERITAGE**

bluesky Design INTERIORS LIMITED
Studio 1 | 169 High Street
Boston Spa | Leeds | LS23 6BH
01937 845 399
www.blueskydesigninteriors.co.uk