

# VISTA TRUST CORPORATION (UK) LTD - JLL | 31 BOOTH STREET | RECEPTION


DRINKS POINT DETAILS

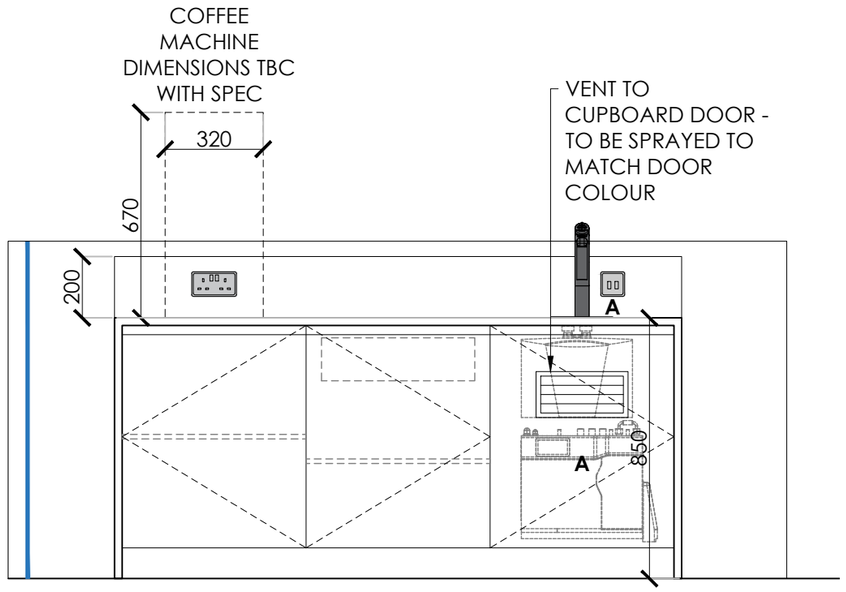


**ELEVATION A** SCALE 1:20

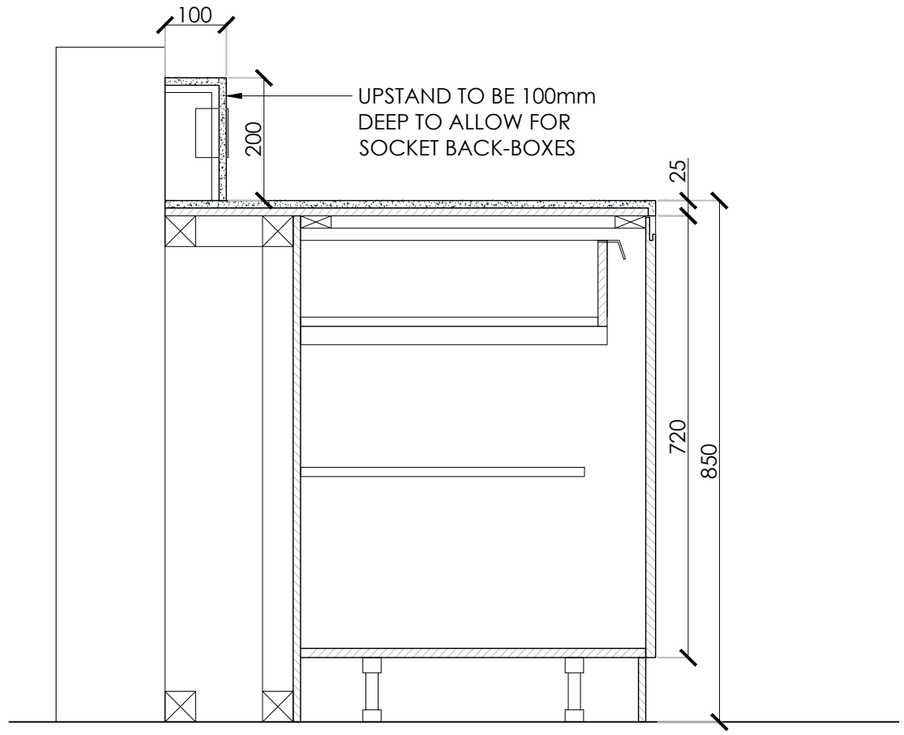


**SECTION** SCALE 1:10

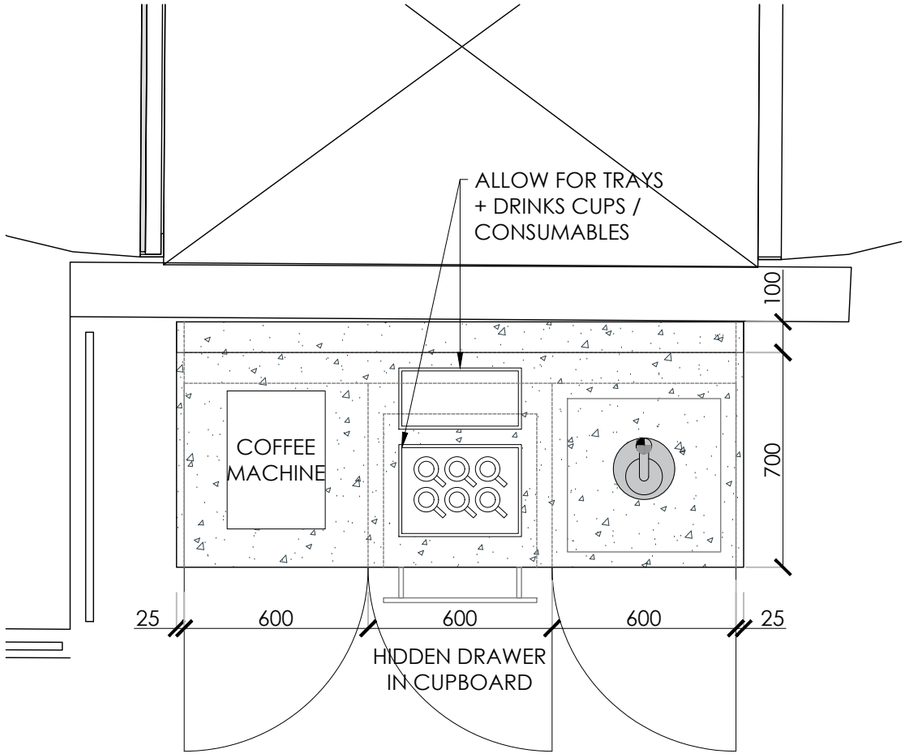


**PLAN** SCALE 1:20

NOTES

DRAWING IS DESIGN INTENT ONLY & CARCASS IS APPROXIMATE IN MANUFACTURE. FINAL DETAILS ARE TO JOINERY MANUFACTURER'S RECOMMENDATIONS AND SHOP DRAWINGS WILL BE REQUIRED FOR SIGN-OFF BY THE DESIGN TEAM. ALL SPECIFIED SURFACE FINISHES ARE TO BE RETAINED AND PRICED FOR AT TENDER STAGE.

ALLOW FOR ADEQUATE POWER SUPPLIES. ALL POWER TO CONFORM TO ALL UK LEGISLATION, INCLUDING POSITIONING. M&E TO CHECK ALL SPECIFICATION IS SUITABLE; TAP/ SOCKET PLATES ETC.

ALL DIMENSIONS PRIOR TO MANUFACTURER MUST BE CHECKED ON SITE AND TEMPLATES USED IF REQUIRED.

THE WORKTOP IS 850mm HIGH IN LINE WITH DDA REQUIREMENTS.
A KNEE RECESS IS NOT INCLUDED AS THIS IS A RECEPTION AREA.

This drawing is the property of Bluesky Design Interiors Limited and must not be copied or otherwise reproduced. All dimensions must be checked on site before commencing work. This drawing was produced using AutoCAD 2025.

## SPECIFICATION

**Work-top + Upstand:**
25mm Solid surface faced countertop and end panels with square edge
Ref; Hi-Macs Q102 Terrazzo Ulivo
Contact David Schofield @ James Latham Timber
*david.schofield@lathams.co.uk*
*07866488820*

**Base unit carcasses:**
By Howdens or similar
Adjustable shelves as shown required where applicable.
Colour:- Natural Oak

Internal drawer to fit cupboard; by howdens

**Unit doors:**
Clerkenwell Super Matt finish/Integrated handles by Howdens
Colour:- Navy Blue
Doors and drawers to be on soft closers

**Plinth:**
To match door finish above by Howdens

**Unit Handles:**
Not required

**Coffee Machine:**
Liquidline Vitro S2 Instant – Powdered Milk
**Client to confirm specification**
Power + water supply required.

**Boiling / Chilled Tap**
Billi Tap
**Client to confirm specification**
Colour: Matt black
Power / water / drainage required
Riser font required

**Key:**
A = Fused spur boiling/chilled tap

**Exposed socket plates to have matt black finish - engravings + light for appliance spur switches in white required to comply with Part M Building Regulations. BG Nexus or similar.**

All concealed socket plates to be White plastic MK or similar.

| Rev | Date | Description | By |
|---|---|---|---|
| B | 03.07.26 | Heritage Issue | FC |
| A | 01.06.26 | For tender. Note on access panel quantity added. | CB |

| | |
|---|---|
| Client | **VISTA TRUST CORPORATION (UK) LTD - JLL** |
| Project | **RECEPTION REFURBISHMENT** |
| Address | **31 BOOTH STREET, MANCHESTER** |
| Drawing Title | **DRINKS POINT DETAILS** |

Date **20.05.26** Scale **1:20/1:10@A3** By **CB**
Drawing No **1394-0G-JN-03 (B)** Status **HERITAGE**

bluesky Design INTERIORS LIMITED
Studio 1 | 169 High Street
Boston Spa | Leeds | LS23 6BH
01937 845 399
www.blueskydesigninteriors.co.uk