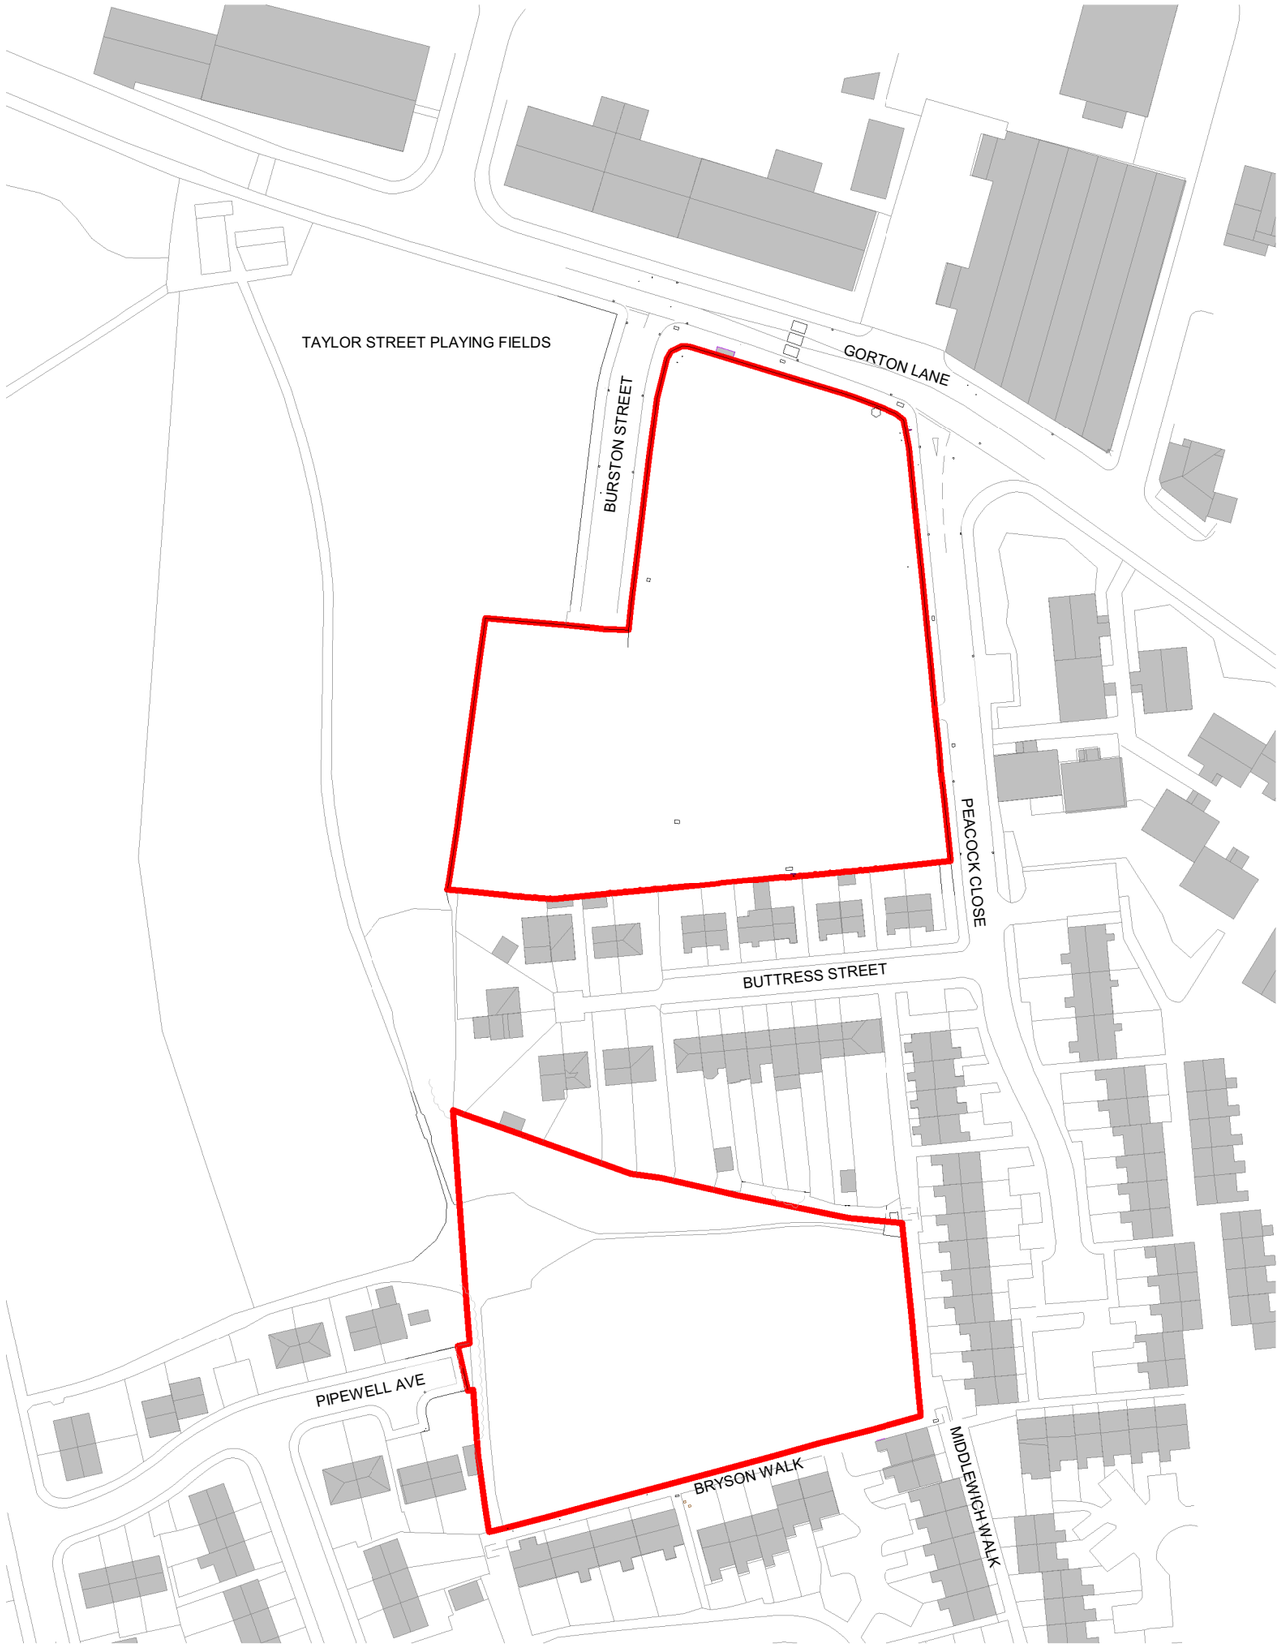


0m 25m 50m 75m

LEGEND

	Site Boundary

Rev	Date	Description	Dwn	Ckd
P01	22/06/26	PLANNING ISSUE	LE	JK

CDM REGULATIONS 2015. All current drawings and specifications for the project must be read in conjunction with the Designer's Hazard and Environment Assessment Record. All intellectual property rights reserved.

Designed with reference to the surveys, information and reports listed: Xxxxxxxxxxxxx Xxxxxxxxxxxxx, Xxxxxxxxxxx Xxxxxxxxxx, Xxxxxxxxxxx Xxxxxxxxxx, Xxxxxxxxxxx Xxxxxxxxxx.

Drawn	LE
Checked	JK
Date	28/02/25
Scale @ A3	1:1250

PEACOCK CENTRE, GORTON

LOCATION PLAN

Project	Origin	Function	Space	Form	Discipline	Number
DN0385-	**PRP -**	**ZZ -**	**00 -**	**DR -**	**A -**	**20000**
Revision			Status			
P01 -			**S4 -**			

PRP