


PIPEWELL AVENUE KEY PLAN

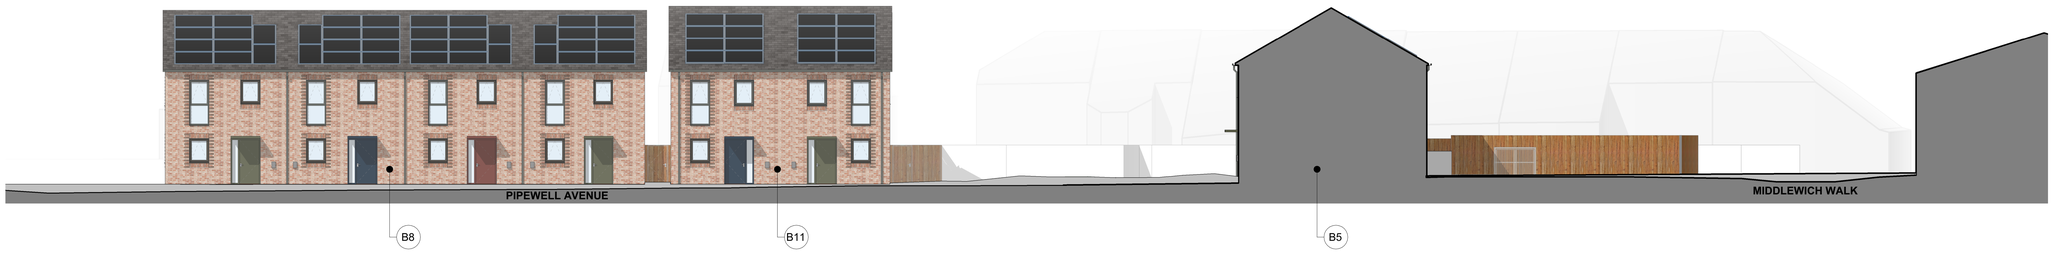

1 | Pipewell Avenue Street Scene 1 - South Elevation
1 : 100



2 | Pipewell Avenue Street Scene 2 - North Elevation
1 : 100



3 | Pipewell Avenue Street Scene 3 - West Elevation
1 : 100

CDM REGULATIONS 2015. All current drawings and specifications for the project must be read in conjunction with the Designer's Hazard and Environment Assessment Record. All intellectual property rights reserved.

Designed with reference to the surveys, information and reports listed:
Xxxxxxxxxxxxx Xxxxxxxxxxxx, Xxxxxxxxxxx Xxxxxxxxxx, Xxxxxxxxxxx Xxxxxxxxxx, Xxxxxxxxxx Xxxxxxxxxx, Xxxxxxxxxxx Xxxxxxxxxx.

Rev	Date	Description
P01	10/04/26	STAGE 3A WIP-SUBJECT TO ONGOING DESIGN COORDINATION AND OUTSTANDING SURVEYS
P02	22/06/26	PLANNING ISSUE

	Dwn	Ckd
	EG	LE
	LE	JK

Drawn LE
Checked JK
Date APR 26
Scale @ A0 As indicated

PEACOCK CENTRE, GORTON

PROPOSED STREET SCENES - PIPEWELL AVENUE

Project	Origin	Function	Space	Form	Discipline	Number
DN0385	PRP	- PA -	ZZ -	DR -	A -	21002

Revision P02 -
Status S4 -

PRP