NORTH

VISUAL SCALE BAR 1:1250

0 10m 20m 30m 40m 50m 60m


NOTES

DO NOT SCALE THIS DRAWING. IF IN DOUBT ASK. THIS DRAWING IS COPYRIGHT DUNWOODIE SWIFT ARCHITECTS. ALL DIMENSIONS TO BE CONFIRMED ON SITE. ANY INCONSISTENCIES TO BE REPORTED TO ARCHITECT IMMEDIATELY

KEY

APPLICATION SITE BOUNDARY & LEASE DEMISE BOUNDARY (0.2715 HA / 0.67 ACRES)

PAVEMENT LICENSE APPLICATION (0.0049 HA / 0.012 ACRES)

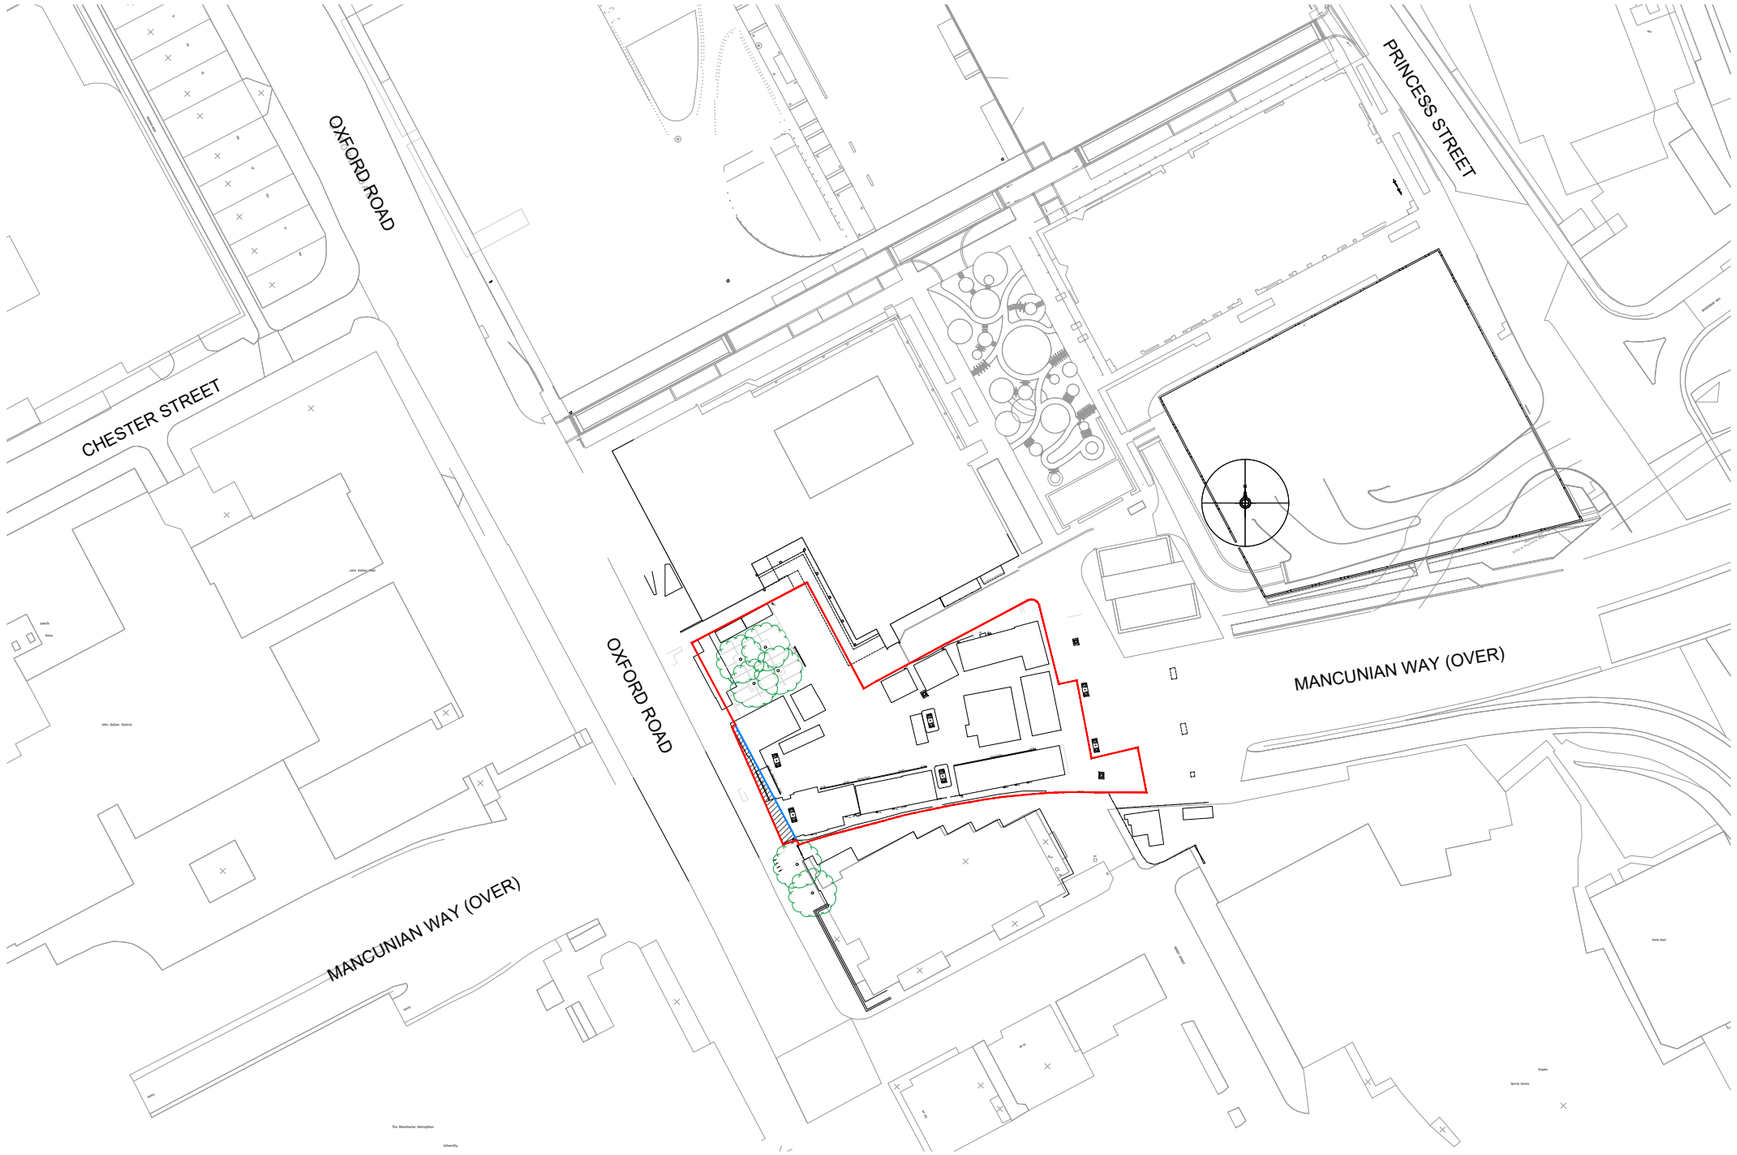

SITE LOCATION PLAN
SCALE 1:1250 @ A3

REV	DATE	DESCRIPTION	BY	CHK
PL02	22/05/2026	ISSUED FOR PLANNING. AMENDED RED LINE BOUNDARY, TO INCLUDE PAVEMENT LICENSE AREA	TL	PS
PL01	15/03/2024	ISSUED FOR PLANNING	JW	PS

dunwoodieswift architects

CLIENT
STACK (MANCHESTER) LIMITED

PROJECT
STACK MANCHESTER

TITLE
SITE LOCATION PLAN

SCALE @ A3	STATUS
1:1250	PLANNING
NAME	DATE
DRAWN BY JW	12/03/2024
CHECKED BY PS	
PROJECT No.	DRAWING No	REVISION
1162	EX-EW-000	PL02