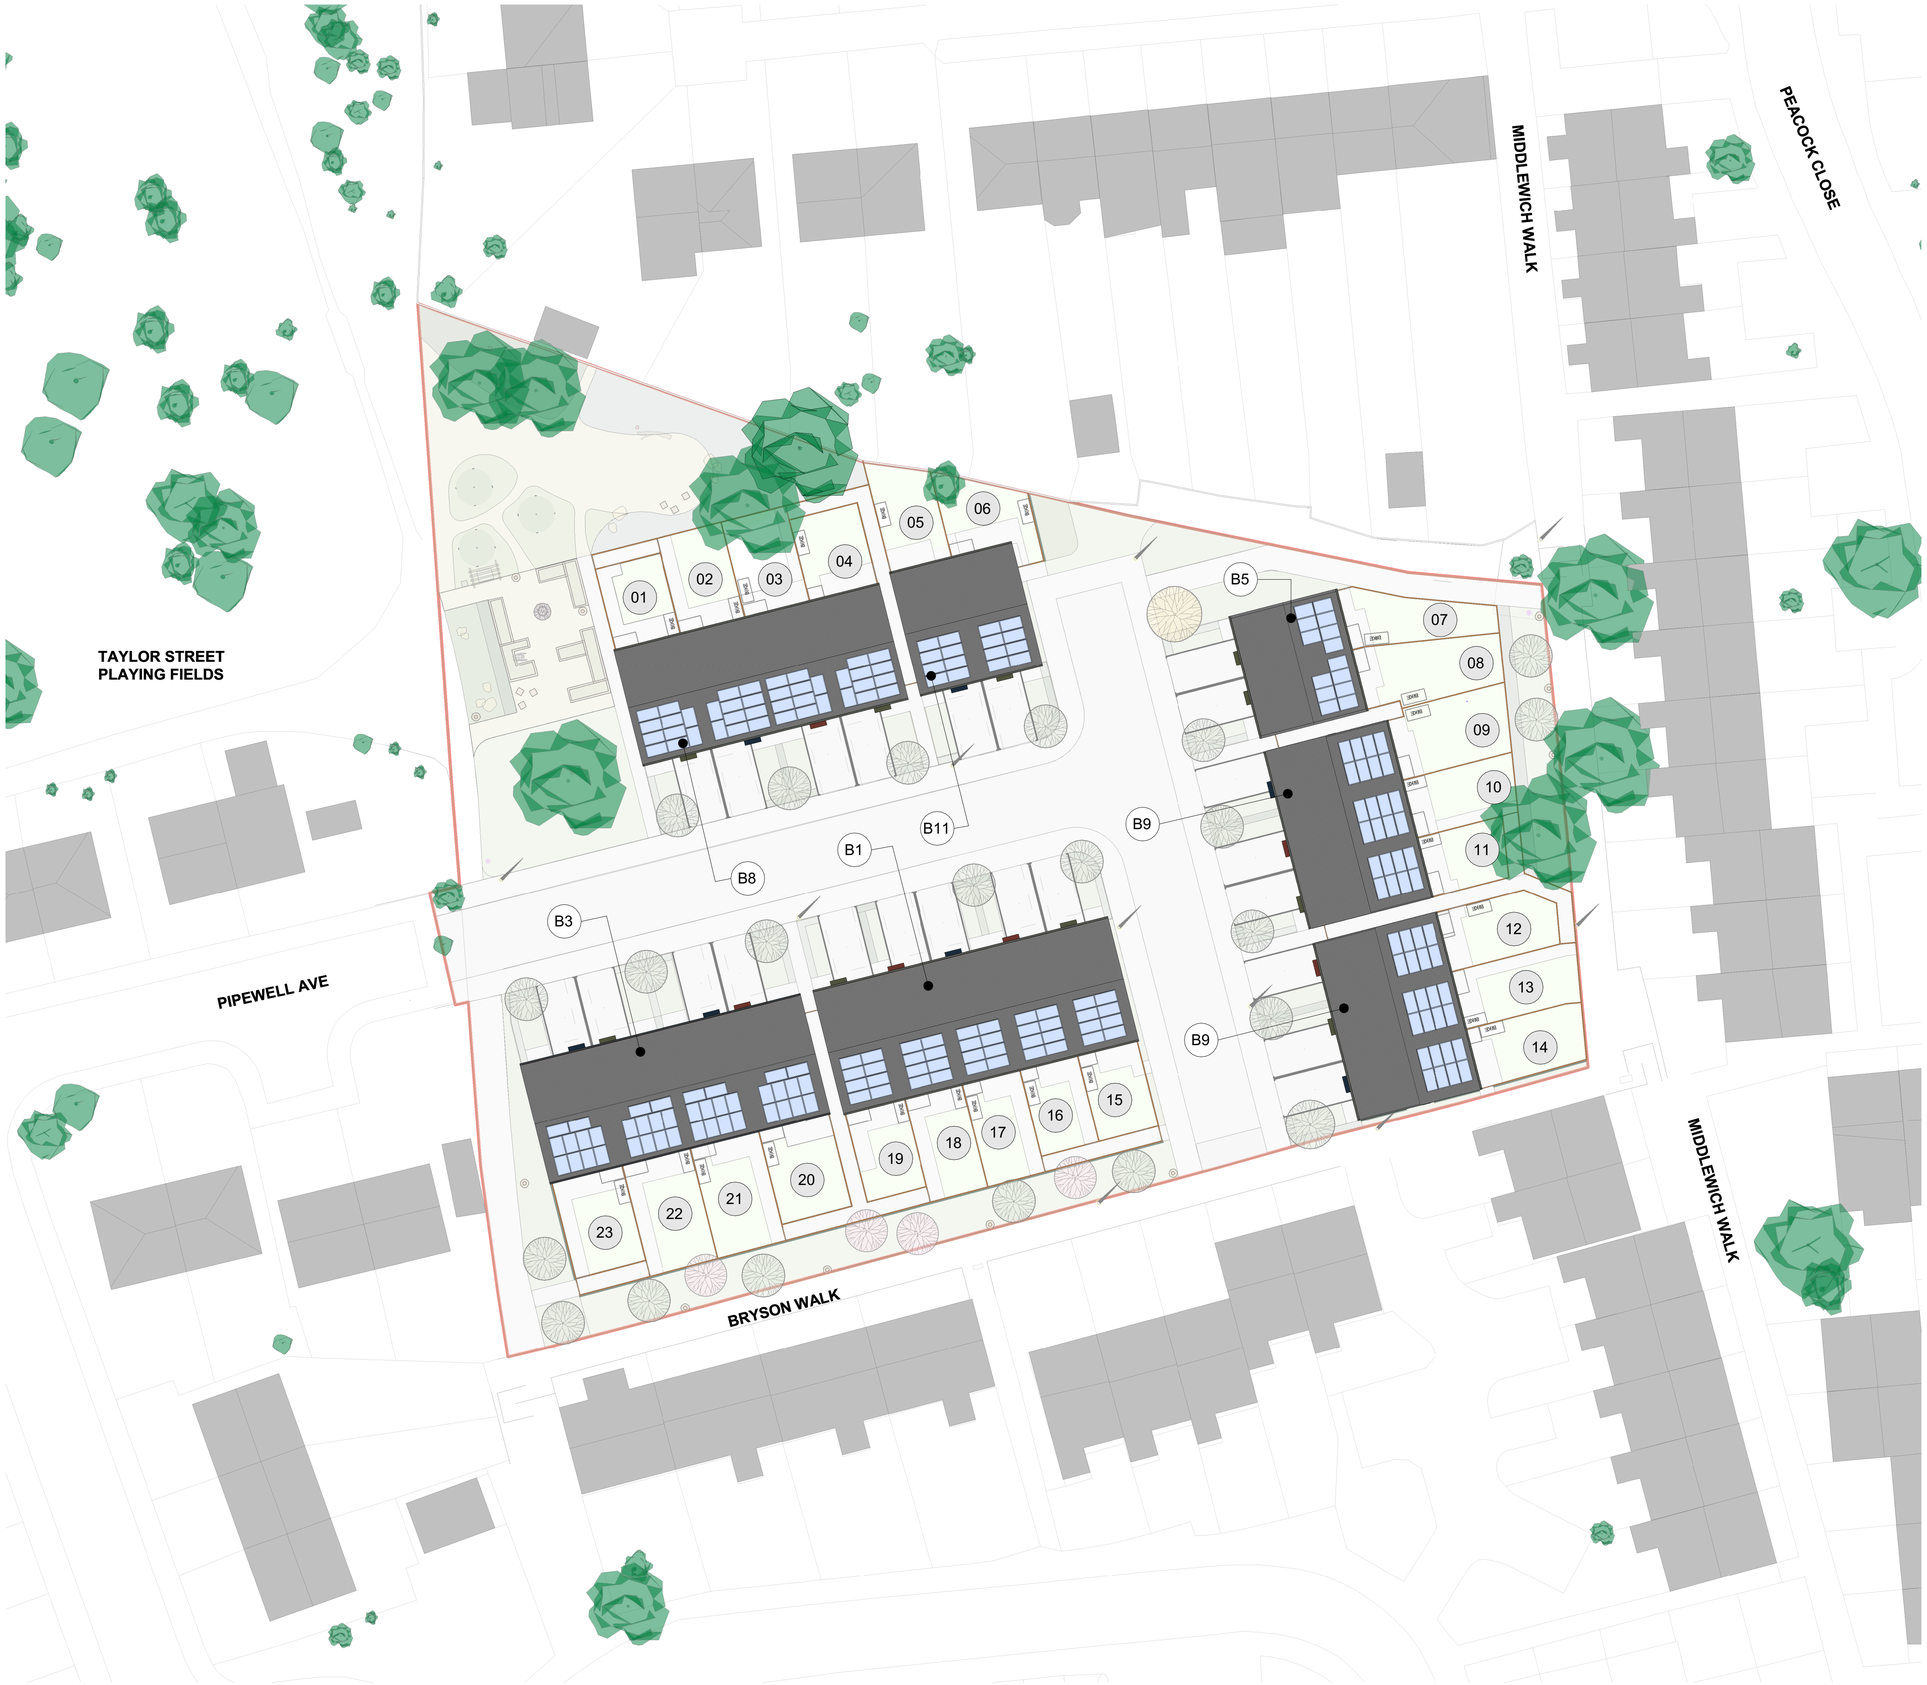


CDM REGULATIONS 2015. All current drawings and specifications for the project must be read in conjunction with the Designer's Hazard and Environment Assessment Record. All intellectual property rights reserved.

Designed with reference to the surveys, information and reports listed: Xxxxxxxxxxxx Xxxxxxxxxxxx, Xxxxxxxxxx Xxxxxxxxxx, Xxxxxxxxxx Xxxxxxxxxx, Xxxxxxxxxx Xxxxxxxxxx, Xxxxxxxxxx Xxxxxxxxxx.

Rev	Date	Description
P01	10/04/26	STAGE 3A WIP-SUBJECT TO ONGOING DESIGN COORDINATION AND OUTSTANDING SURVEY'S
P02	22/06/26	PLANNING ISSUE

Dwn	Ckd
EG	LE
LE	JK

Drawn	LE
Checked	JK
Date	25/03/26
Scale @ A1	1:250

PEACOCK CENTRE, GORTON

PROPOSED ROOF PLAN - PIPEWELL AVENUE

Project	Origin	Function	Space	Form	Discipline	Number
DN0385	PRP -	PA -	RF -	DR -	A -	20103

Revision	Status
P02 -	S4 -

PRP