

© This drawing is copyright protected and may not be reproduced in whole or part without written authority from the owner.


NOTES:
1. Do not scale from this drawing; always work to noted dimensions.
2. Always work to noted dimensions.
3. All dimensions are in millimetres unless otherwise stated.
4. All setting out, levels and dimensions to be agreed on site.
5. The dimensions of all materials must be checked on site before laid out.
6. This drawing must be read with the relevant specification clauses and detail drawings.
7. Order of construction and setting out to be agreed on site.

LOCATION PLAN

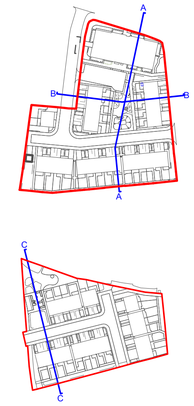


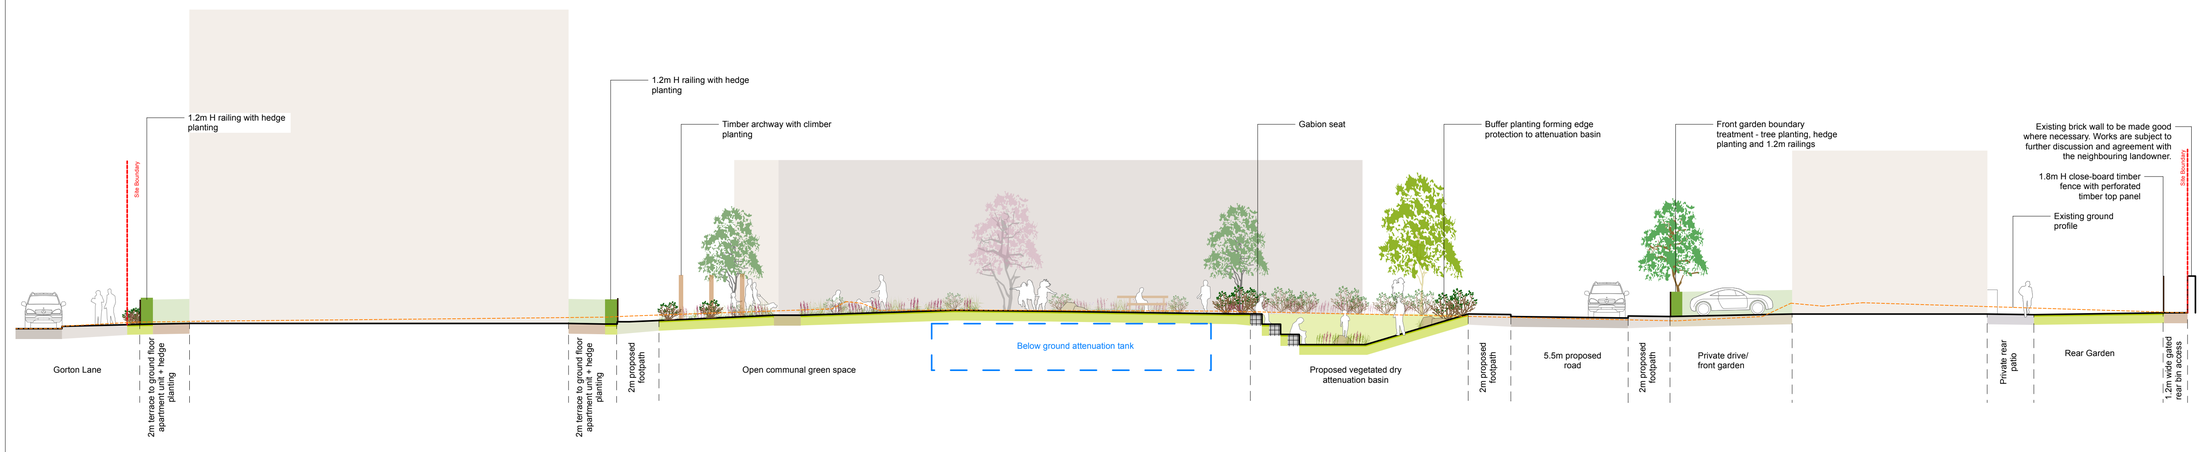

1 Section Elevation A-A
Scale: 1:150

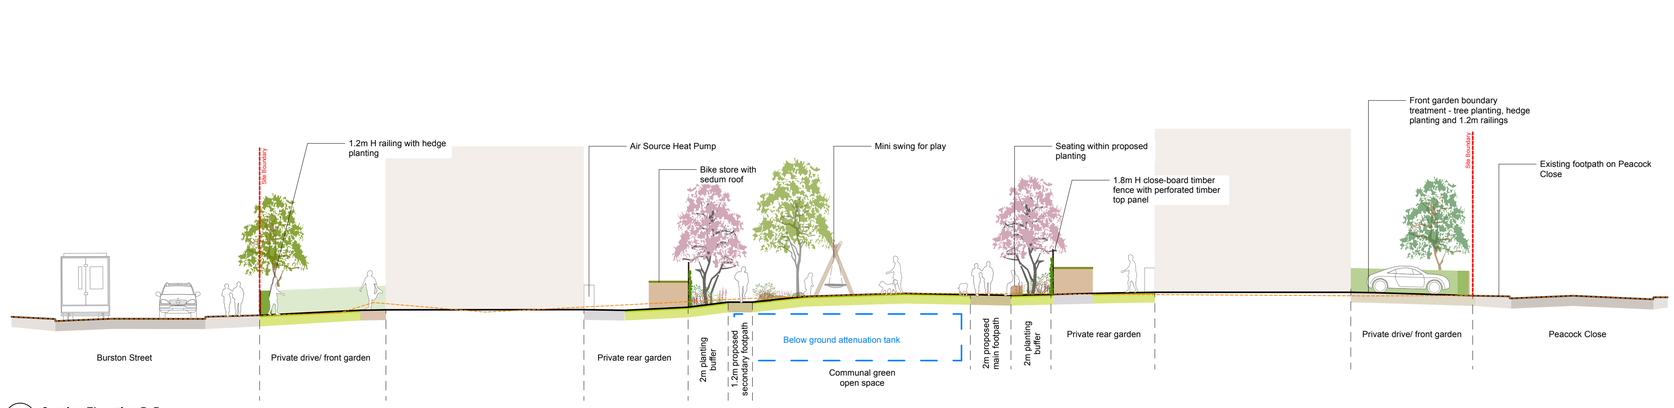

2 Section Elevation B-B
Scale: 1:150

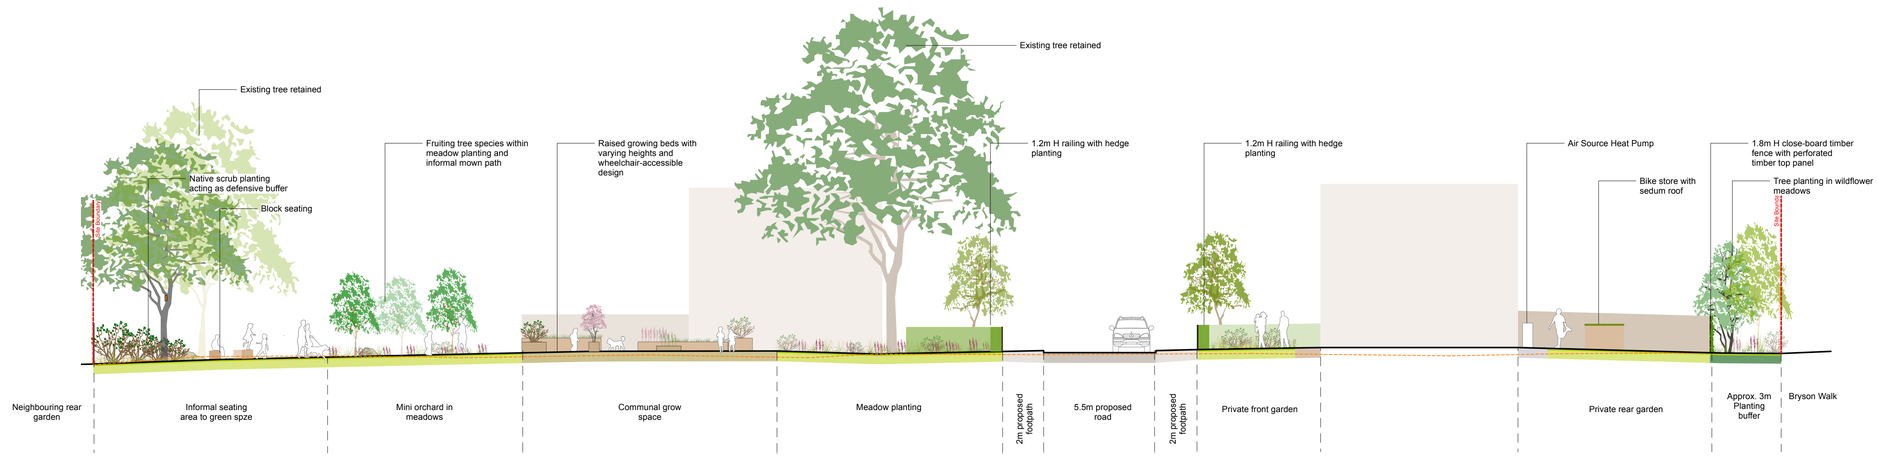

3 Section C-C
Scale: 1:150

Revision	Date	Description	Drawn	Apprvd.
P02	06/07/2026	Planning Issue	AG	YH

PLANIT
Manchester | London | Liverpool | Leeds | Standish
Manchester
2 Back Grafton Street
Altrincham
Cheshire
WA14 1DY
W: planit-ie.com
E: info@planit-ie.com
T: 0151 363 1230

Client	Clarion Housing Association Limited and Clarion Housing Property Development Services Limited
Project	Peacock Centre - Gorton
Drg Title	Landscape Section Elevation

Created on	Created by	Approved by
29/01/26	LT	YH

Scale	Size	Workstage
1:150	A1	Planning

Drg No.	Suitability	Revision
DN0385-PLA-XX-XX-DR-LA-08000	S4	P02

© Planit I.E. Limited

Internal Source file:3630-XR-002-01-Peacock Sections File .vwx