

Site Section AA

1 : 200




Site Section BB

1 : 200



Site Section CC

1 : 200

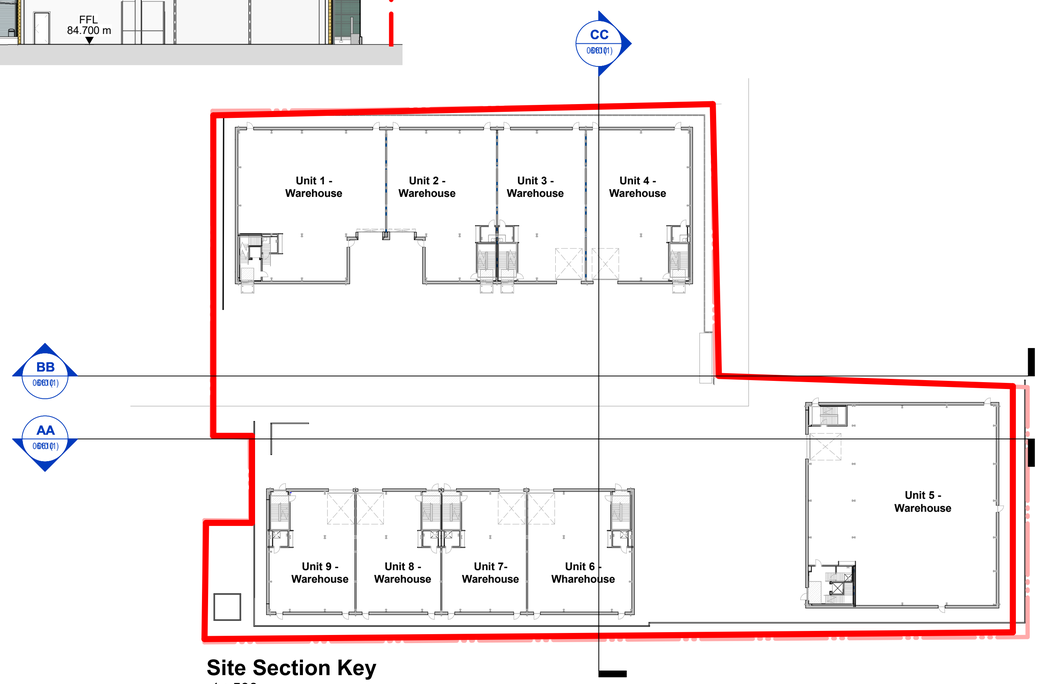

Site Section Key

1 : 500

UMC ARCHITECTS®

PLEASE NOTE:

Building heights and FFL are subject to change following detailed design stage with a tolerance of +/-500mm.

WWW.UMCARCHITECTS.COM
INFO@UMCARCHITECTS.COM
+44 (0)1636 554 854

General Notes

- This document is to be used for the stated purpose only and should not be used for any other.
- Dimensions are all in millimetres, unless stated otherwise.
- It is the recipients responsibility to print this document to the correct size & scale.
- All relevant drawings and specifications should be read in conjunction with this document.
- Scaling of this document is not recommended.

North

Scale(s)

10m Scale 1:500

1m Scale 1:200

Document Notes

Fire Note

- All fire boundary cladding and supporting steelwork are to be designed in accordance with SCI guidelines with steelwork support calculations to be provided for engineer review prior to fabrication and to be documented within the H&S File.

Project Name

Crabtree Lane, Manchester

Employer	Project Address
Chancerygate	**Former Walkers Site, Crabtree Lane, Clayton, Manchester, M11 4GU**
RIBA Workstage	Status
3 - Spatial Coordination	**3 - Spatial Coordination**

Drawn	Checked	Created	Size
JFC	**DEB**		**A1**

UMC Reference	Scale	LOD	LOI
23168	**As indicated**	**3**	**4**

Document Title

Site Sections

Document Reference

23168- UMC- XXXX- SI- DR- A- 0610

Revision Note

Issued for Planning (NMA). Building FFL levels increased by 100mm.

Issue Date	Package	Current Revision
30.01.2025	**PLANNING**	