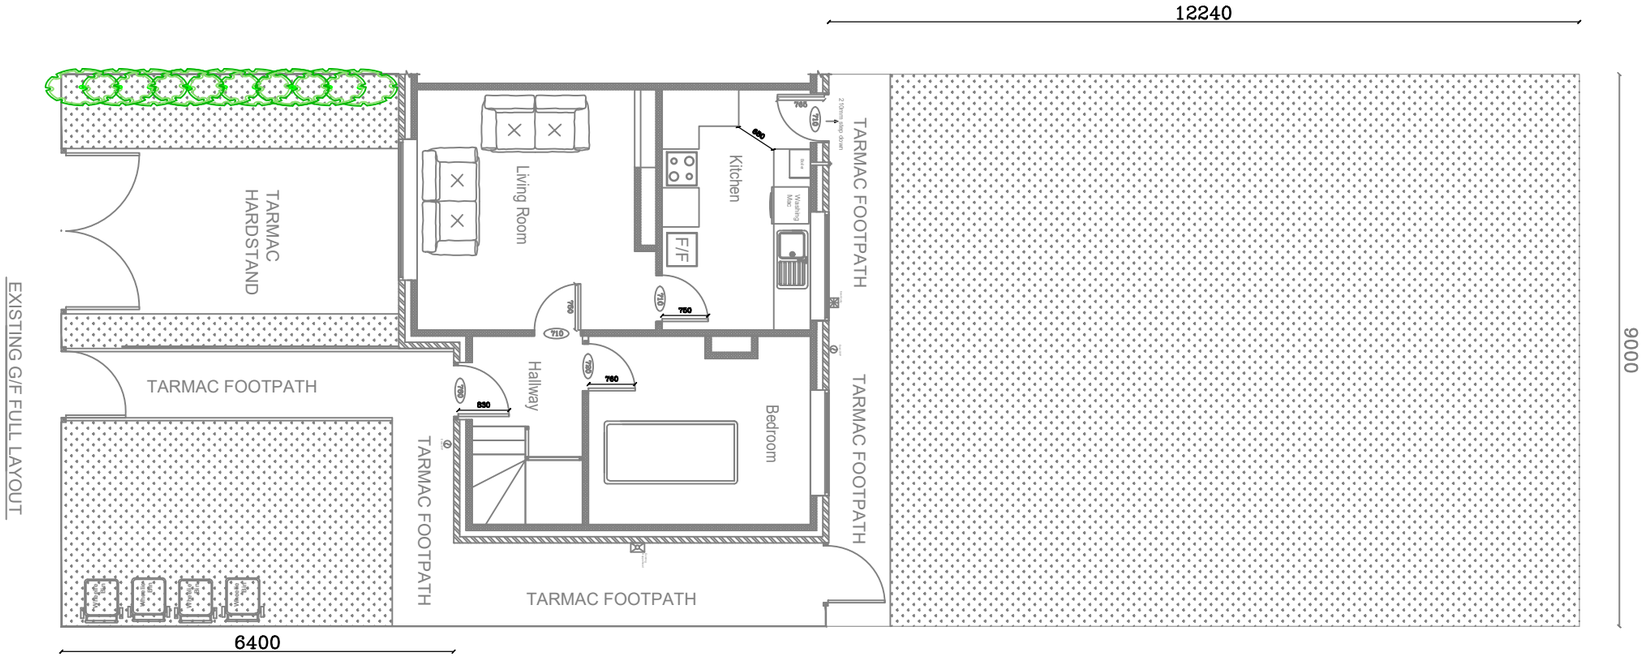


Richard Harris - Project Surveyor
Manchester Equipment & Adaptation Partnership
Directorate for Children and Families
Manchester Local Care Organisation
Phillips Park Rd
Bradford
Manchester
M11 3FU
Office Tel : 0161 277 1704
Mobile No : 07944 483 766

Project : Full Plans

Elena Hazoume
162 Woodhouse Lane
Wythenshawe
Manchester
M22 9WW

Drawn By :	Date :
R.H.	20/07/2026
Scale :	Paper Size :
1:100	A3

MEAP Manchester Equipment & Adaptations Partnership