
PROPOSED G/F FULL LAYOUT

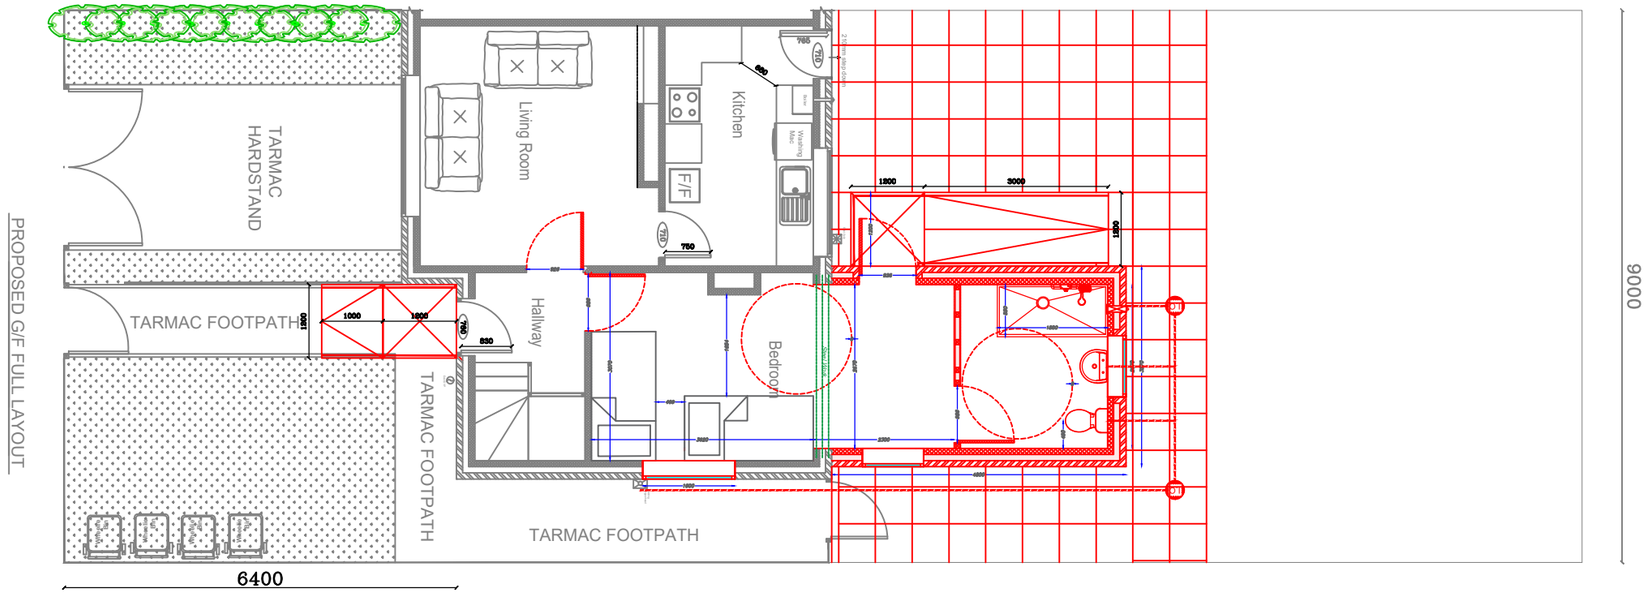

Richard Harris - Project Surveyor Manchester Equipment & Adaptation Partnership Directorate for Children and Families Manchester Local Care Organisation Phillips Park Rd Bradford Manchester M11 3FU Office Tel : 0161 277 1704 Mobile No : 07944 483 766	Project : Full Plans Elena Hazoume 162 Woodhouse Lane Wythenshawe Manchester M22 9WW	Drawn By : R.H. Scale : 1:100	Date : 20/07/2026 Paper Size : A3

MEAP Manchester Equipment & Adaptations Partnership