




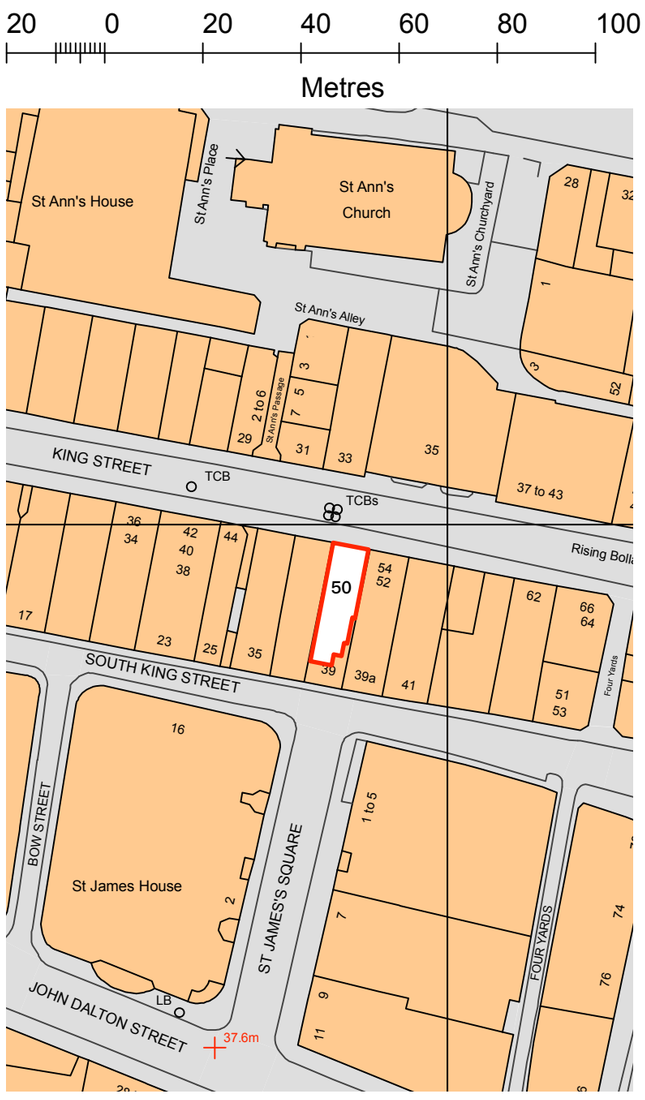

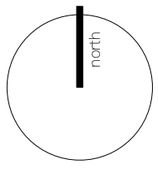

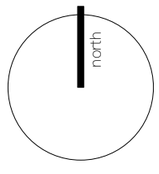

Scale 1:1250 @ A3



Scale 1:500 @ A3

Advertisement Consent Application

DO NOT SCALE FROM THIS DRAWING. ALL DIMENSIONS TO BE CHECKED ON SITE
CONTRACTOR TO VERIFY ALL DIMENSIONS BEFORE ANY WORK COMMENCES OR MATERIALS ARE ORDERED
ANY DISCREPANCIES TO BE REPORTED TO THE ARCHITECT
THIS DRAWING IS THE PROPERTY OF ROBERT MUMBY ARCHITECTS

Mode PD
Lindridge Oast
Lamberhurst Quarter
TN3 8AN

Robert Mumby Architects
Tollgate Cottage
8 Borstal Hill
Whitstable
Kent CT5 4LX
+44 (0) 7968 727 122
robert@robertmumby.co.uk

project title	date
Moscot_50 King Street	01.07.2026
drawing title	Scale
Ordnance Survey Plans Location Plan / Block Plan	as indicated
	No. Rev 248_003