


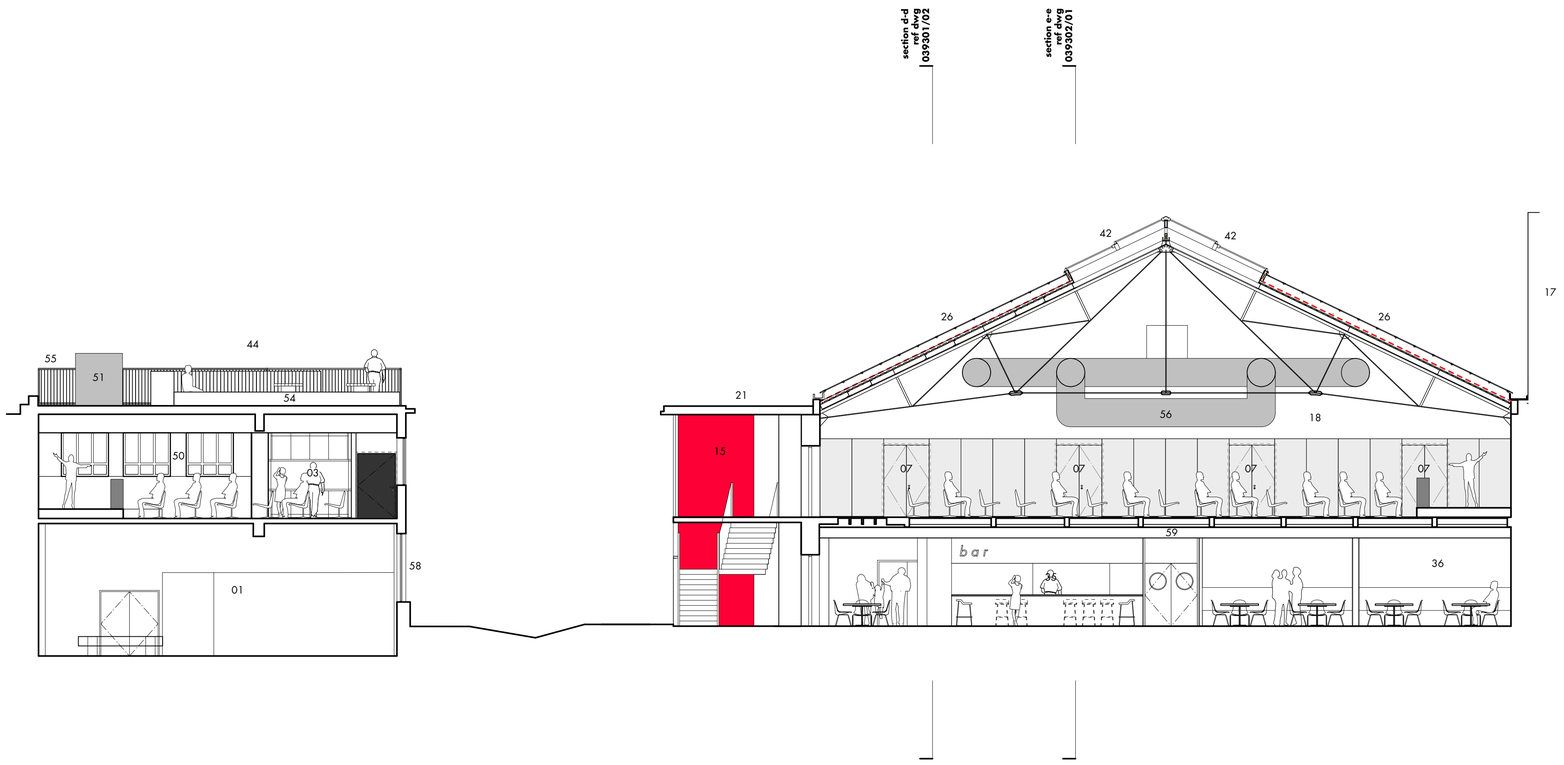

039300/01 proposed • section A-A



039300/02 proposed • section B-B

1:100
0m 2m 5m 10m

01 car park
02 entrance
03 kitchenette
04 WCs
05 lobby
06 youth lounge
07 store
08 new gate
09 children's group
10 group room
11 store (former armoury)
12 room currently unoccupied
13 existing stair
14 apartment
15 new stair
16 new escape stair
17 adjacent property
18 main worship space
19 breakout
20 balcony
21 flat roof
22 existing plant area
23 skylight
24 cycle storage
25 waiting room
26 new roof (approved in previous application)
27 slate pitched roof
28 refuse
29 new signage
30 baby change
31 neighbourhood co-working space
32 community pilates studio
33 community spin studio
34 kitchen
35 bar
36 cafe/foyer
37 community library
38 office
39 services riser
40 community multi-function room
41 meeting room
42 new roof light (approved in previous application)
43 sound desk
44 roof terrace
45 private stair retained
46 platform lift
47 servery
48 void
49 changing places room
50 meeting hall
51 air handling unit
52 new plant room
53 PV panels
54 new seating + planting
55 new balustrade
56 ductwork
57 grey ppc aluminim
58 new fire-rated secondary glazing
59 new fire-rated ceiling below drill hall
60 fire curtain
61 timber slats
62 lighting

notes
for existing GA plans **refer to 009100 series drawings**
for alteration plans refer to 019100 series drawings
for proposed plans refer to 039100 series drawings
for proposed elevations refer to 039200 series drawings

rev • description	issued • drawn • checked
P01 • planning issue	13 05 25 • le • dj
P02 • fire curtain added + annotations amended	27 05 25 • le • dj
P03 • amendments in response to consultee feedback	24 02 26 • le • dj

shedkm
+44 (0)151 709 8211
+44 (0)207 253 8881

project	ardwick barracks
client	fabric church
drawing number	2411-SKM-Z0-XX-D-A-039300 **P03**
scale	1:100 @ A1
status	**information**

proposed • section A-A B-B

do not scale from this drawing • all dimensions are to be set out and checked on site prior to starting construction • any discrepancy found between information given on this drawing and that given elsewhere or recorded on site shall be brought to the attention of the project architect immediately