



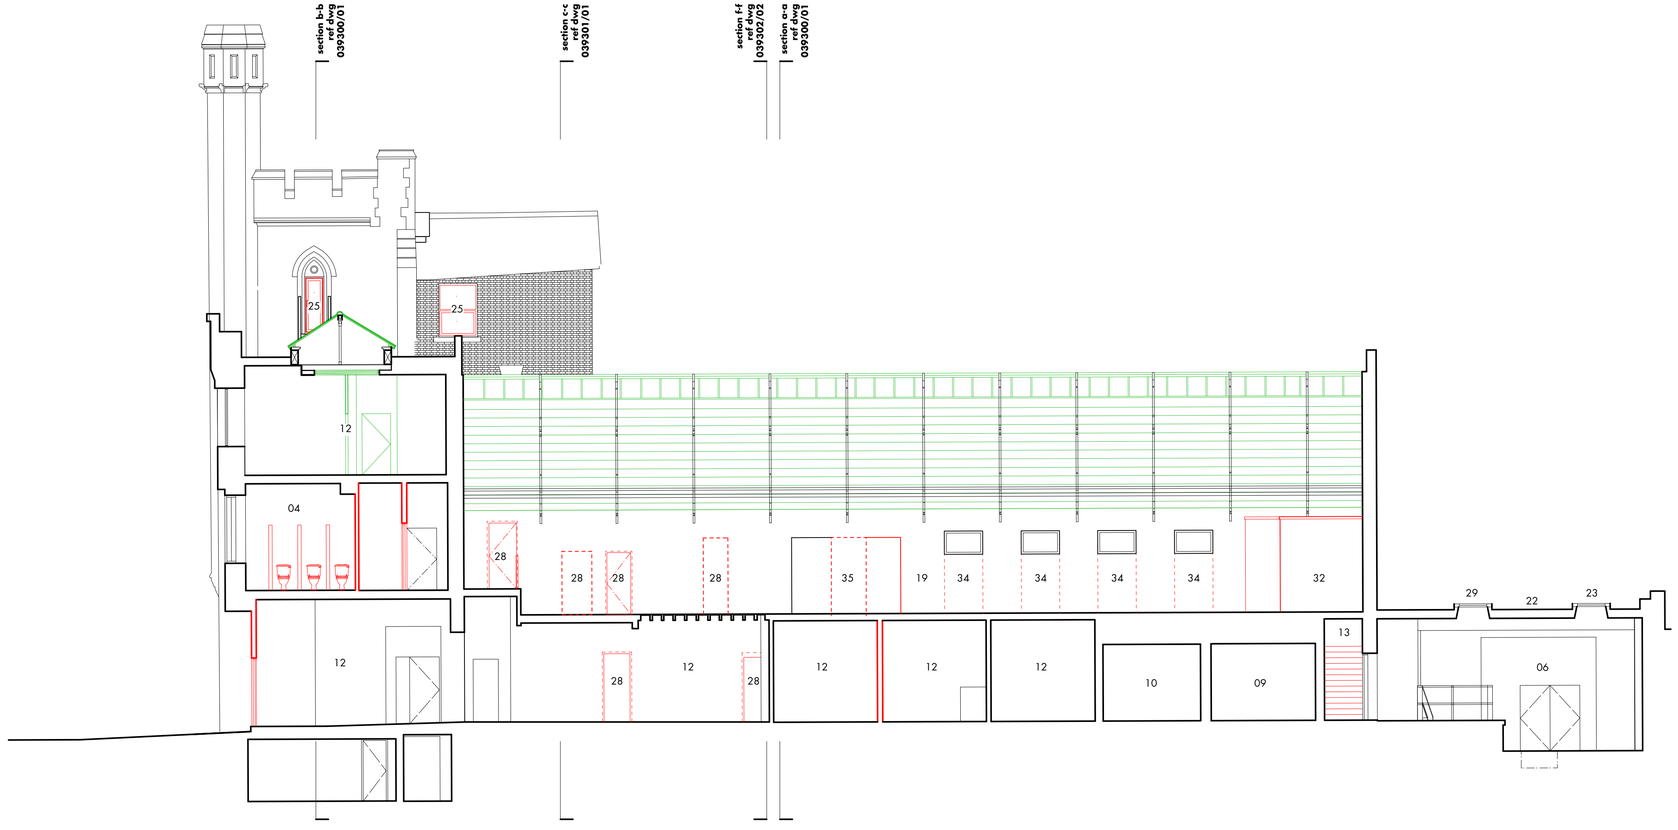

019302/01 alterations • section E-E

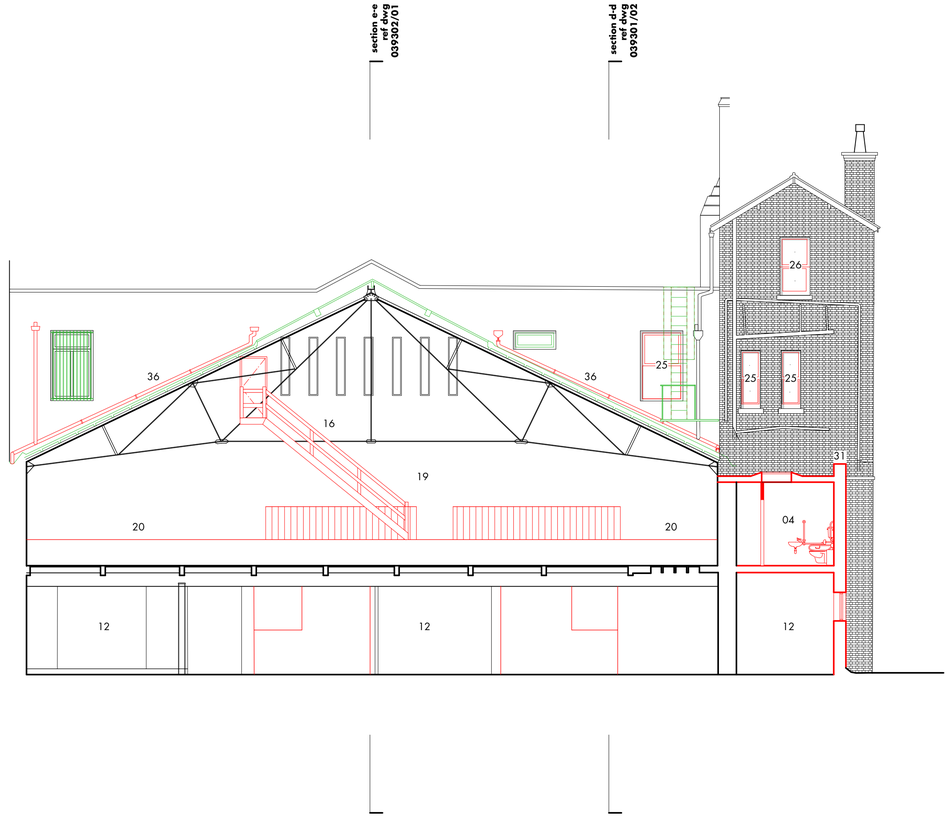

019302/02 alterations • section F-F

1:100
0m 2m 5m 10m

01 car park
02 garage entrance
03 kitchenette
04 WCs
05 lobby
06 welcome area
07 store
08 corridor
09 children's group
10 nursery group
11 former armoury
12 room currently unoccupied
13 accommodation stair
14 former caretaker's apartment (currently unoccupied)
15 barracks building entrance
16 escape stair
17 adjacent property
18 worship space
19 former drill hall (currently unoccupied)
20 balcony removed
21 flat roof
22 existing plant area
23 skylight
24 windows along fire escape route to be upgraded
25 upvc-framed windows to be replaced with a more appropriate timber replica
26 upvc-framed windows to be replaced with a more appropriate metal replica
27 door swing altered
28 existing opening infilled
29 skylight to be unblocked
30 metal sheet pitched roof
31 2-storey outrigger removed
32 drill hall stair enclosure removed
33 height of door opening raised
34 existing opening extended to floor level
35 existing opening partly infilled
36 rainwater pipe removed

notes
for existing GA plans refer to 009100 series drawings
for alteration plans refer to 019100 series drawings
for alteration RCPs refer to 019110 series drawings
for alteration elevations refer to 019200 series drawings
for alteration sections refer to 019300 series drawings

green indicates alterations approved in previous application (ref. 141801/LO/2024)

P01 • planning issue — 13 05 25 • le • dj
P02 • alterations added to accommodate new fire curtain — 27 05 25 • le • dj
P03 • rainwater pipes added to alterations scope — 26 02 26 • le • dj

rev • description — issued • drawn • checked

shedkm
+44 (0)151 709 8211
+44 (0)207 253 8881

project	ardwick barracks
client	fabric church
drawing number	2411-SKM-Z0-XX-D-A-019302 **P03**
scale	1:100 @ A1
status	**information**

alterations • section E-E F-F

do not scale from this drawing • all dimensions are to be set out and checked on site prior to starting construction • any discrepancy found between information given on this drawing and that given elsewhere or recorded on site shall be brought to the attention of the project architect immediately