
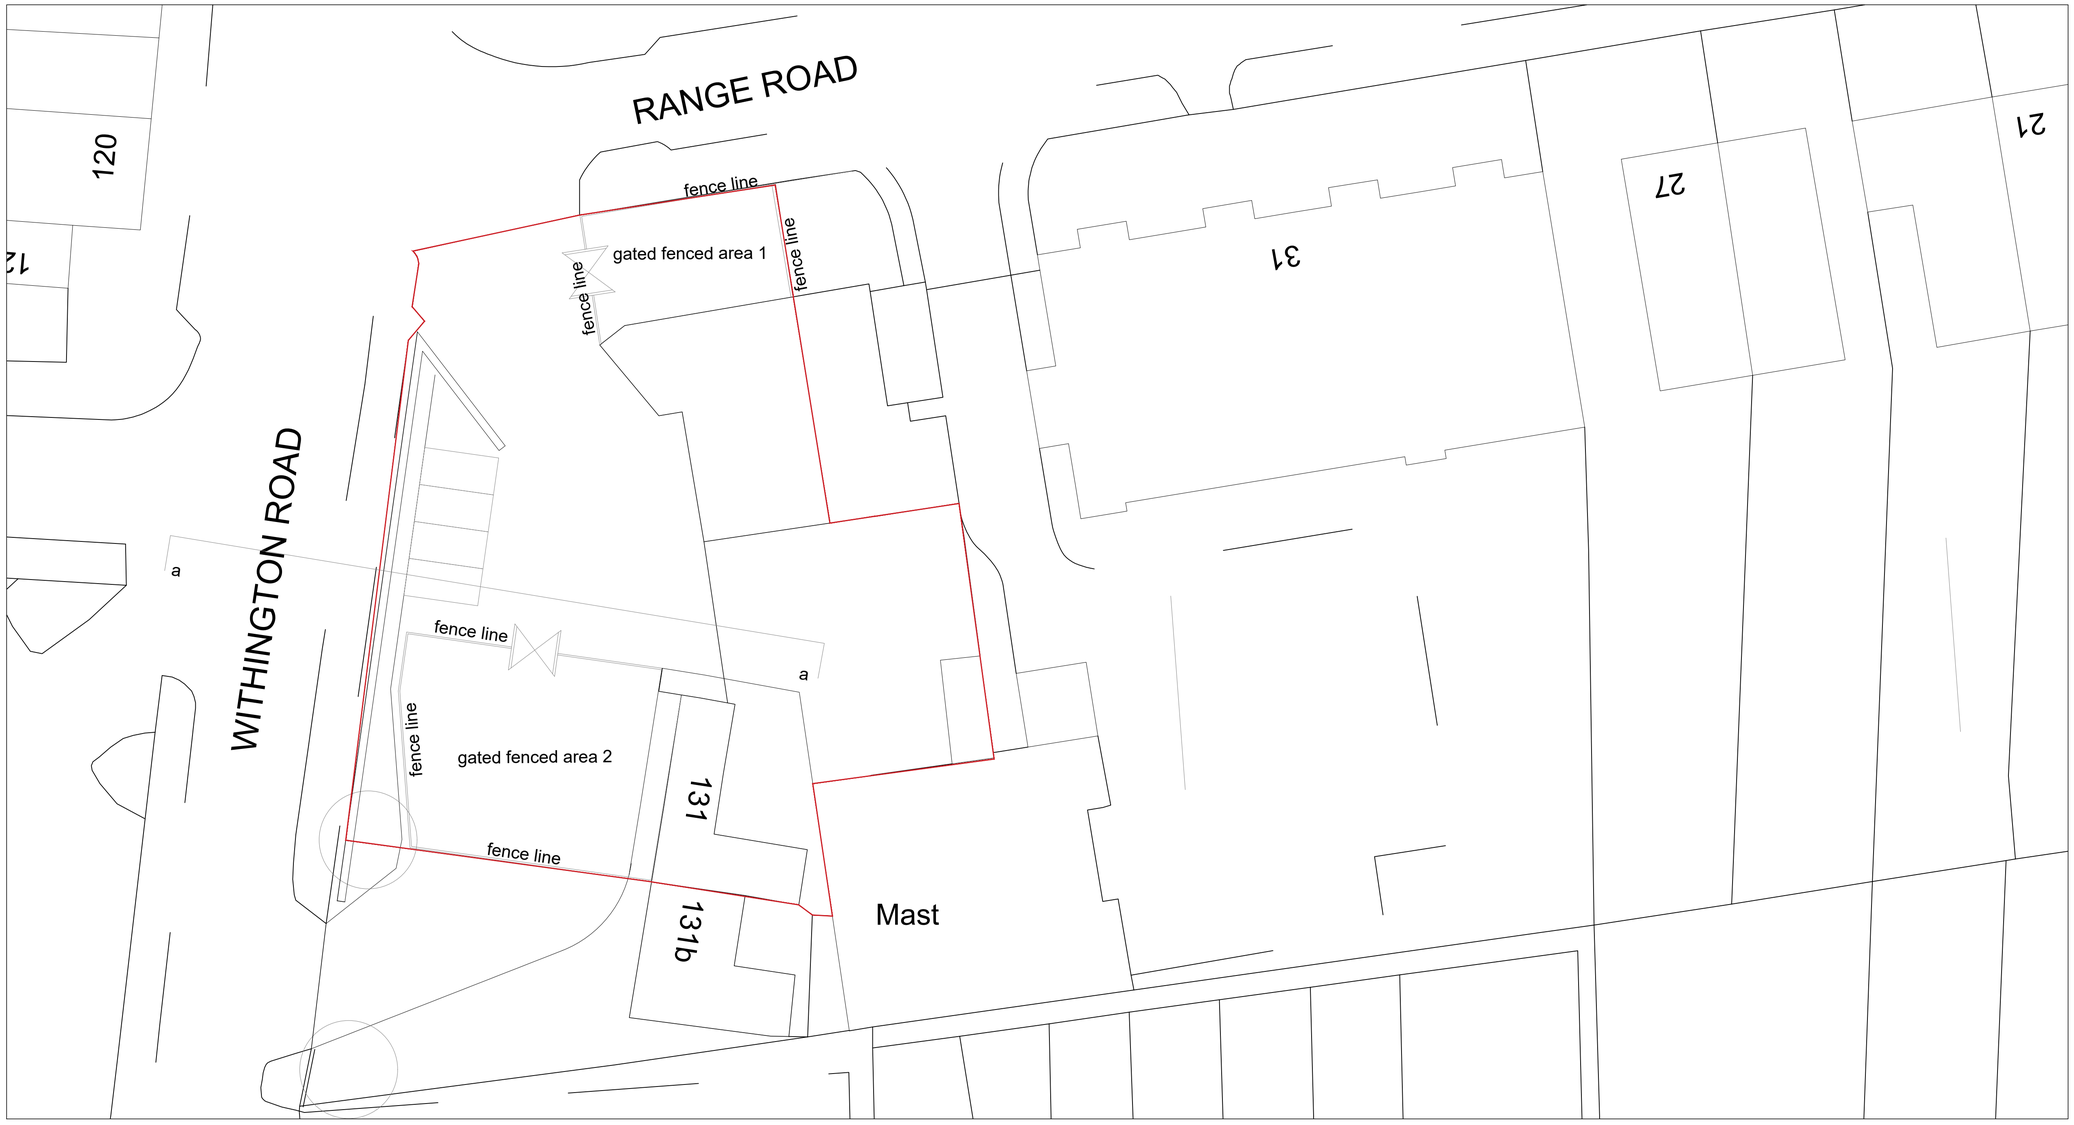


V Meshed Security Fencing


3m (W) x 2m (H)
Powder coated finish (Green)
Anti-climb mesh design

0 5 10 20 40


N

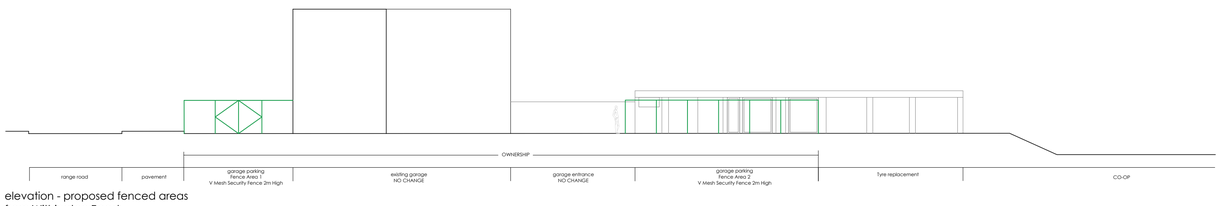

elevation - proposed fenced areas
from Withington Road

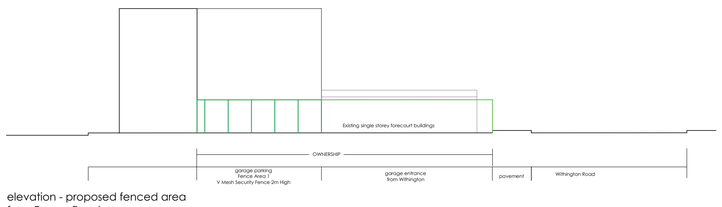

elevation - proposed fenced area
from Range Road

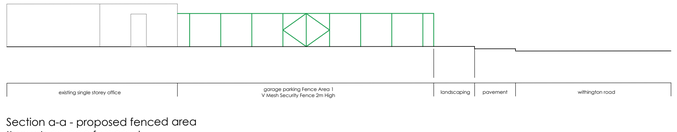

Section a-a - proposed fenced area
through garage forecourt

Client
Salman

Project Title
Withington Road
Garage Fencing

Drawing Title
Architectural Layouts
Proposed layouts with Fencing

scale	1:50 @ A1		
date	APRIL 2026		
drawn			
checked			
job no.			
drawing no.	AL-10-002	rev	P2