
NB	Do not scale off this drawing. All dimensions to be checked on site prior to manufacture and construction. This drawing is the property of JH. Architects and should not be reproduced without permission. All discrepancies to be brought to the attention of the architect immediately. This drawing to be read in conjunction with the specification / bill of quantities and related drawings.

REVISION			
-	FIRST ISSUE	09.07.26	OK

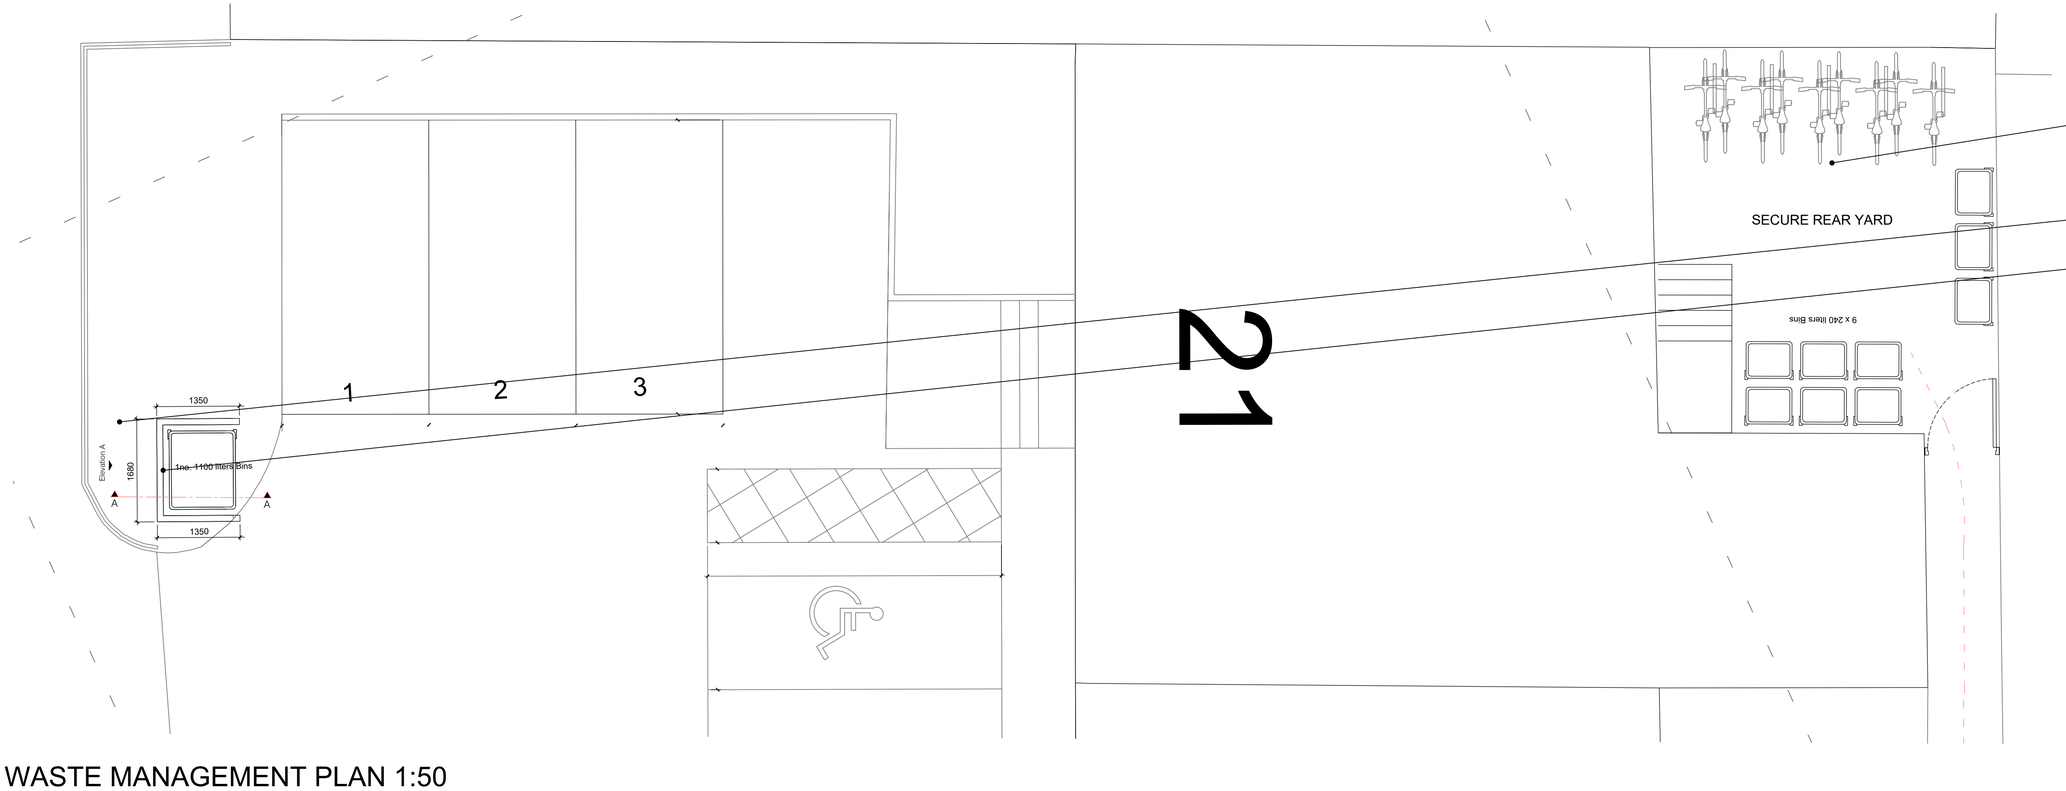


9no. 240l bins
Bins to be managed by management team

New planting infront of 1.2m high bin enclosure

1.66 x 1.24m bin zone to the front of property to store 1100l bin


Bins to be stored in rear yard - to be moved by management


WASTE MANAGEMENT PLAN 1:50

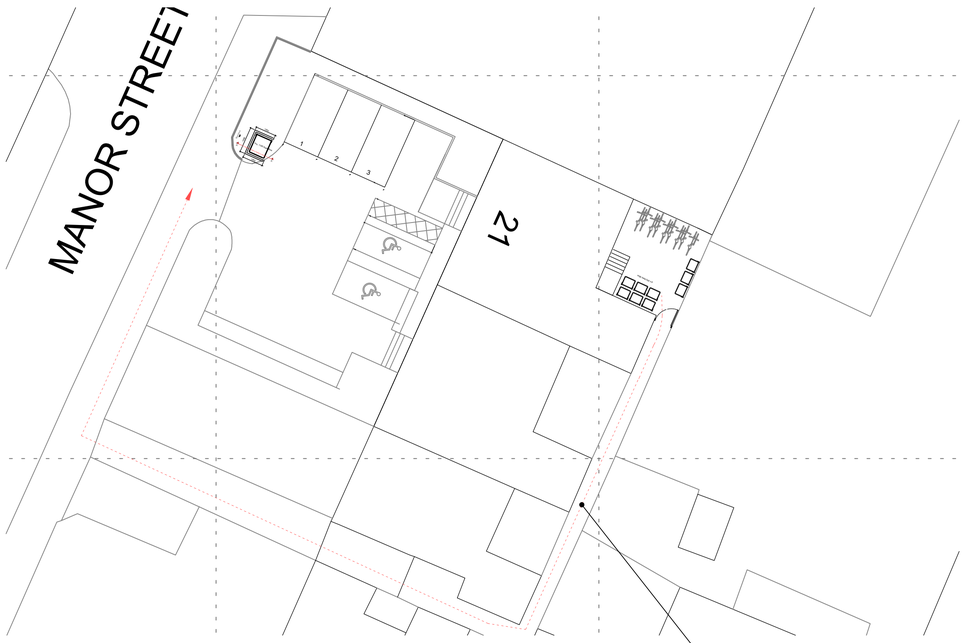

Route through from bin store to collection point to be managed by property manager


KEY PLAN 1:200

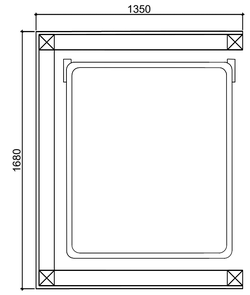

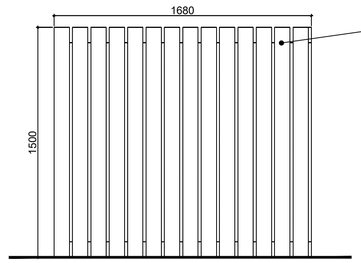

Hit and miss kiln dried timber batten

EUROBIN STORE PLAN 1:20 ELEVATION A 1:20

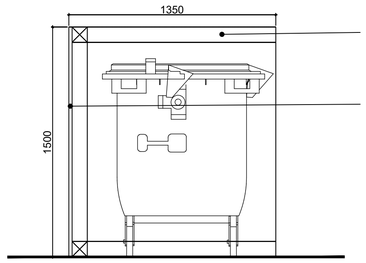

100x100mm timber frame

Hit and miss, kiln dried timber batten

SECTION A-A 1:20

CLIENT	VEDANTA
PROJECT	21 MANOR STREET
TITLE	PROPOSED WASTE STRATEGY
JOB NO.	VP03
DWG NO.	AP11.01
SCALE	AS INDICATED @ A1
DRAWN	OK

46 MANCHESTER ROAD
CHORLTON
MANCHESTER
M21 9PH

info@justharchitects.co.uk
T +44(0)161 237 5500

JH.A

RIBA Chartered Practice

arb Architects Registration Board