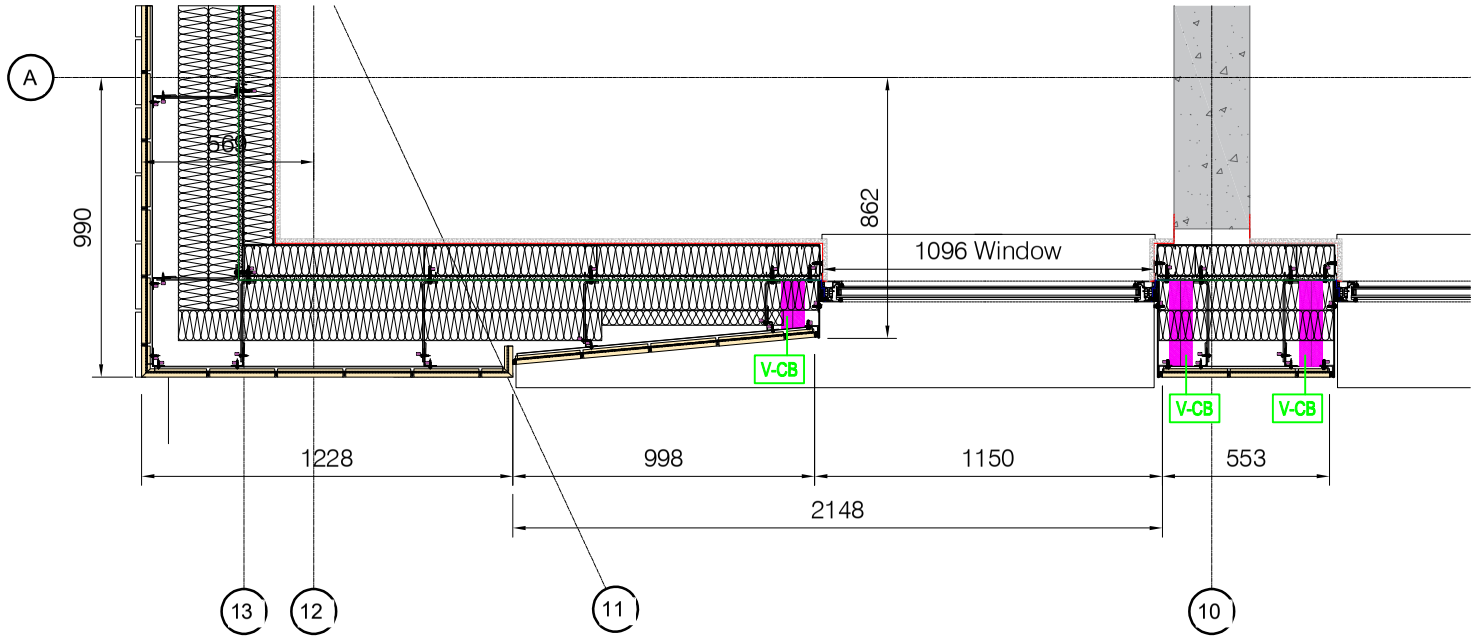
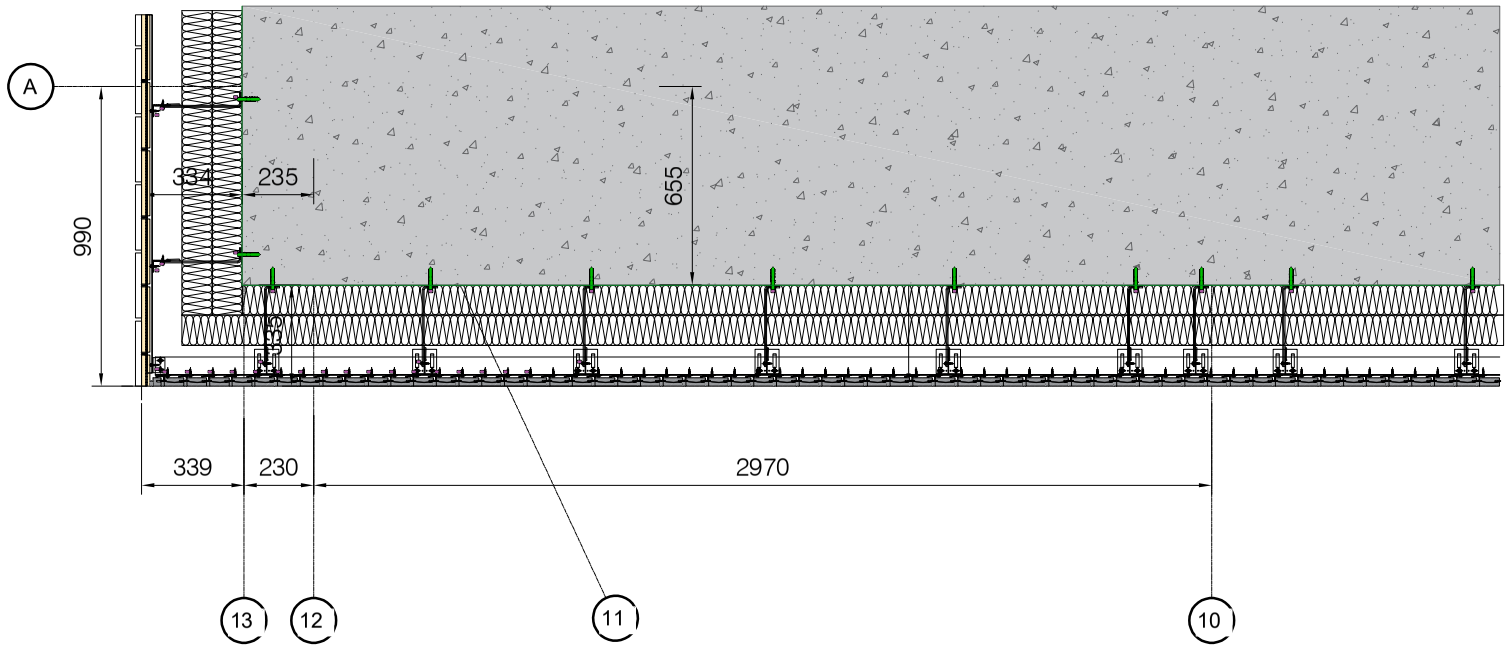


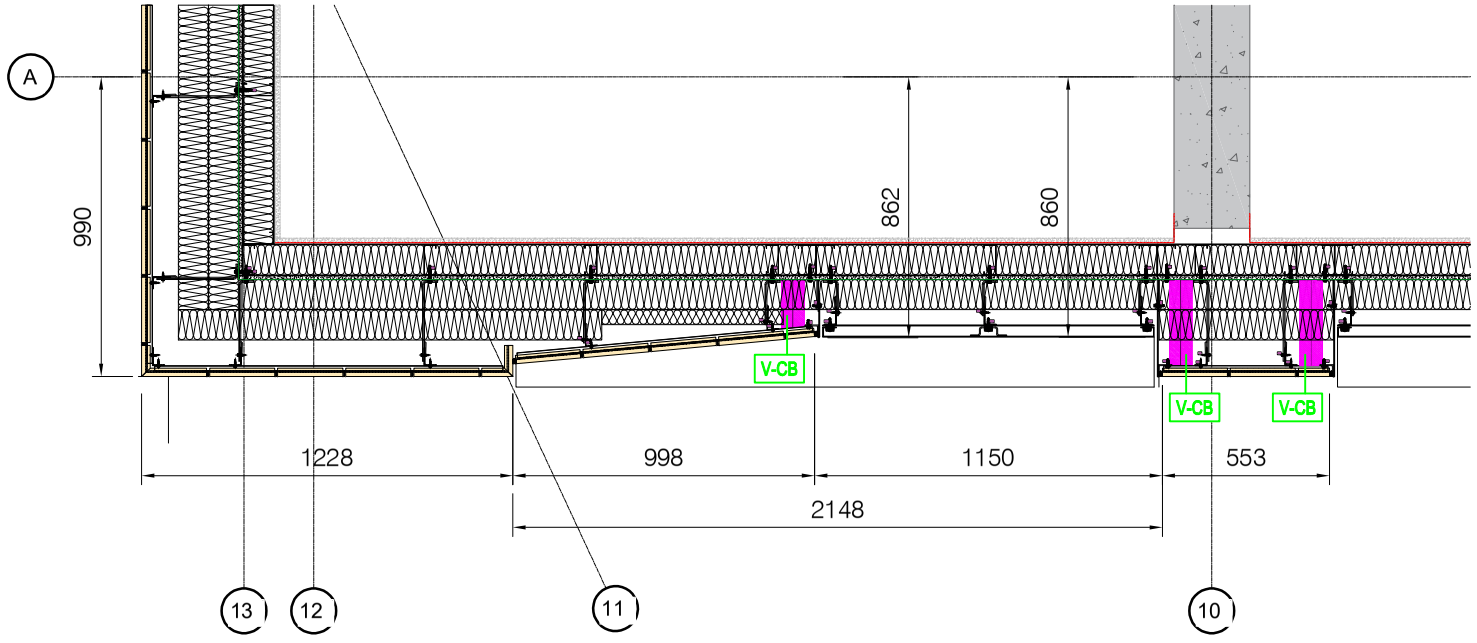

P01 Plan Thro' Windows

Scale: 1:25




P02 Plan Thro' Vertical Brick Slips

Scale: 1:25




P03 Plan Thro' Slab Edge Rain Screen

Scale: 1:25

H-CB =.HORIZ CAVITY BARRIER
V-CB =.VERICAL CAVITY BARRIER

| Revision | Description | Drawn | Date |
|---|---|---|---|
| P01 | APPROVAL ISSUE | GLB | 5.1.26 |

Client:

AF & F CONSTRUCTION

CORE FACADE

Project:

LAYSTALL STREET
MANCHESTER

Drawing Status:

APPROVAL

Title:

MOCK UP PLANS

| Drawn: | Date: | Checked: | Date: |
|---|---|---|---|
| GLB | 05.01.26 | SD | 05.01.26 |

| Scale: | Project Number: |
|---|---|
| 1:25 @ A3 | 1070 |

| Drawing Number: | Revision: |
|---|---|
| LAY-CFL-00-DR-3000 | P01 |