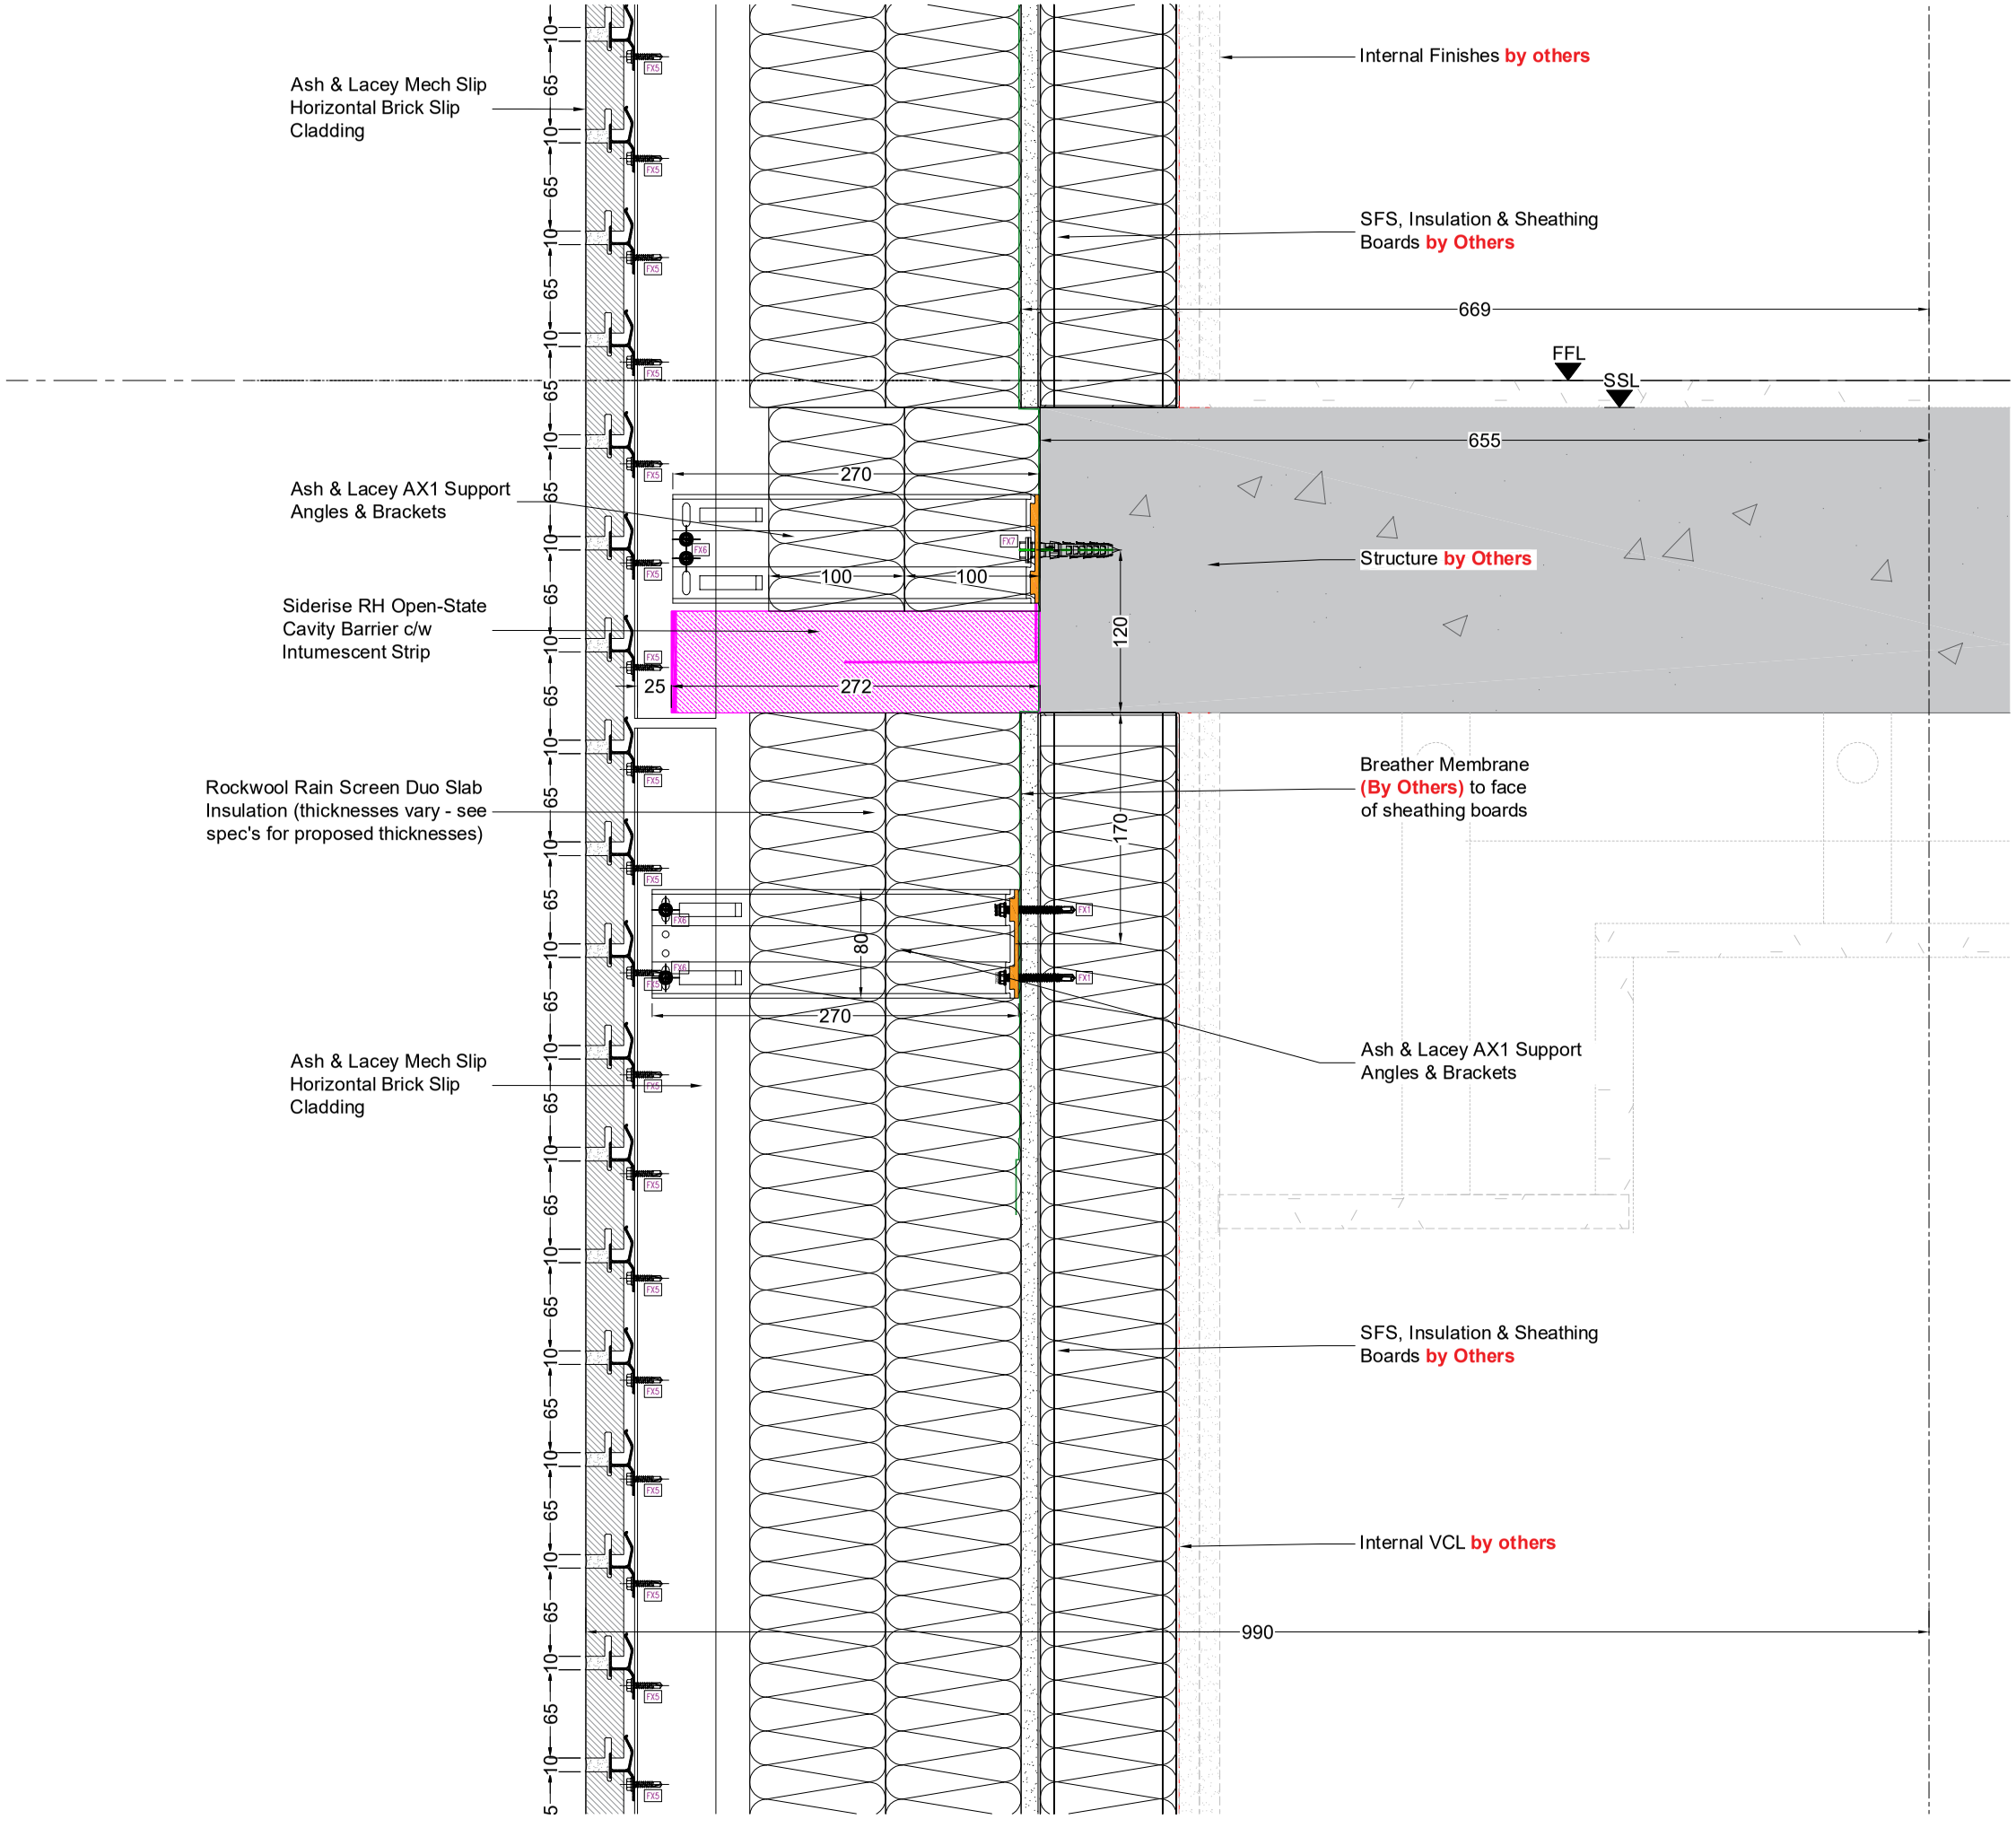


8 SECTION THRO' BRICK SLIP RAIN SCREEN - INTERMEDIATE FLOOR

Scale: 1:5

Revision	Description	Drawn	Date
P01	APPROVAL ISSUE	GLB	5.1.26

Client:
AF & F CONSTRUCTION

CORE FACADE

Project:
LAYSTALL STREET
MANCHESTER

Drawing Status:
APPROVAL

Title:
SECTION DETAILS

Drawn:	Date:	Checked:	Date:
GLB	05.01.26	SD	05.01.26

Scale:	Project Number:
1:5 @ A3	1070

Drawing Number:	Revision:
LAY-CFL-00-DR-4007	P01