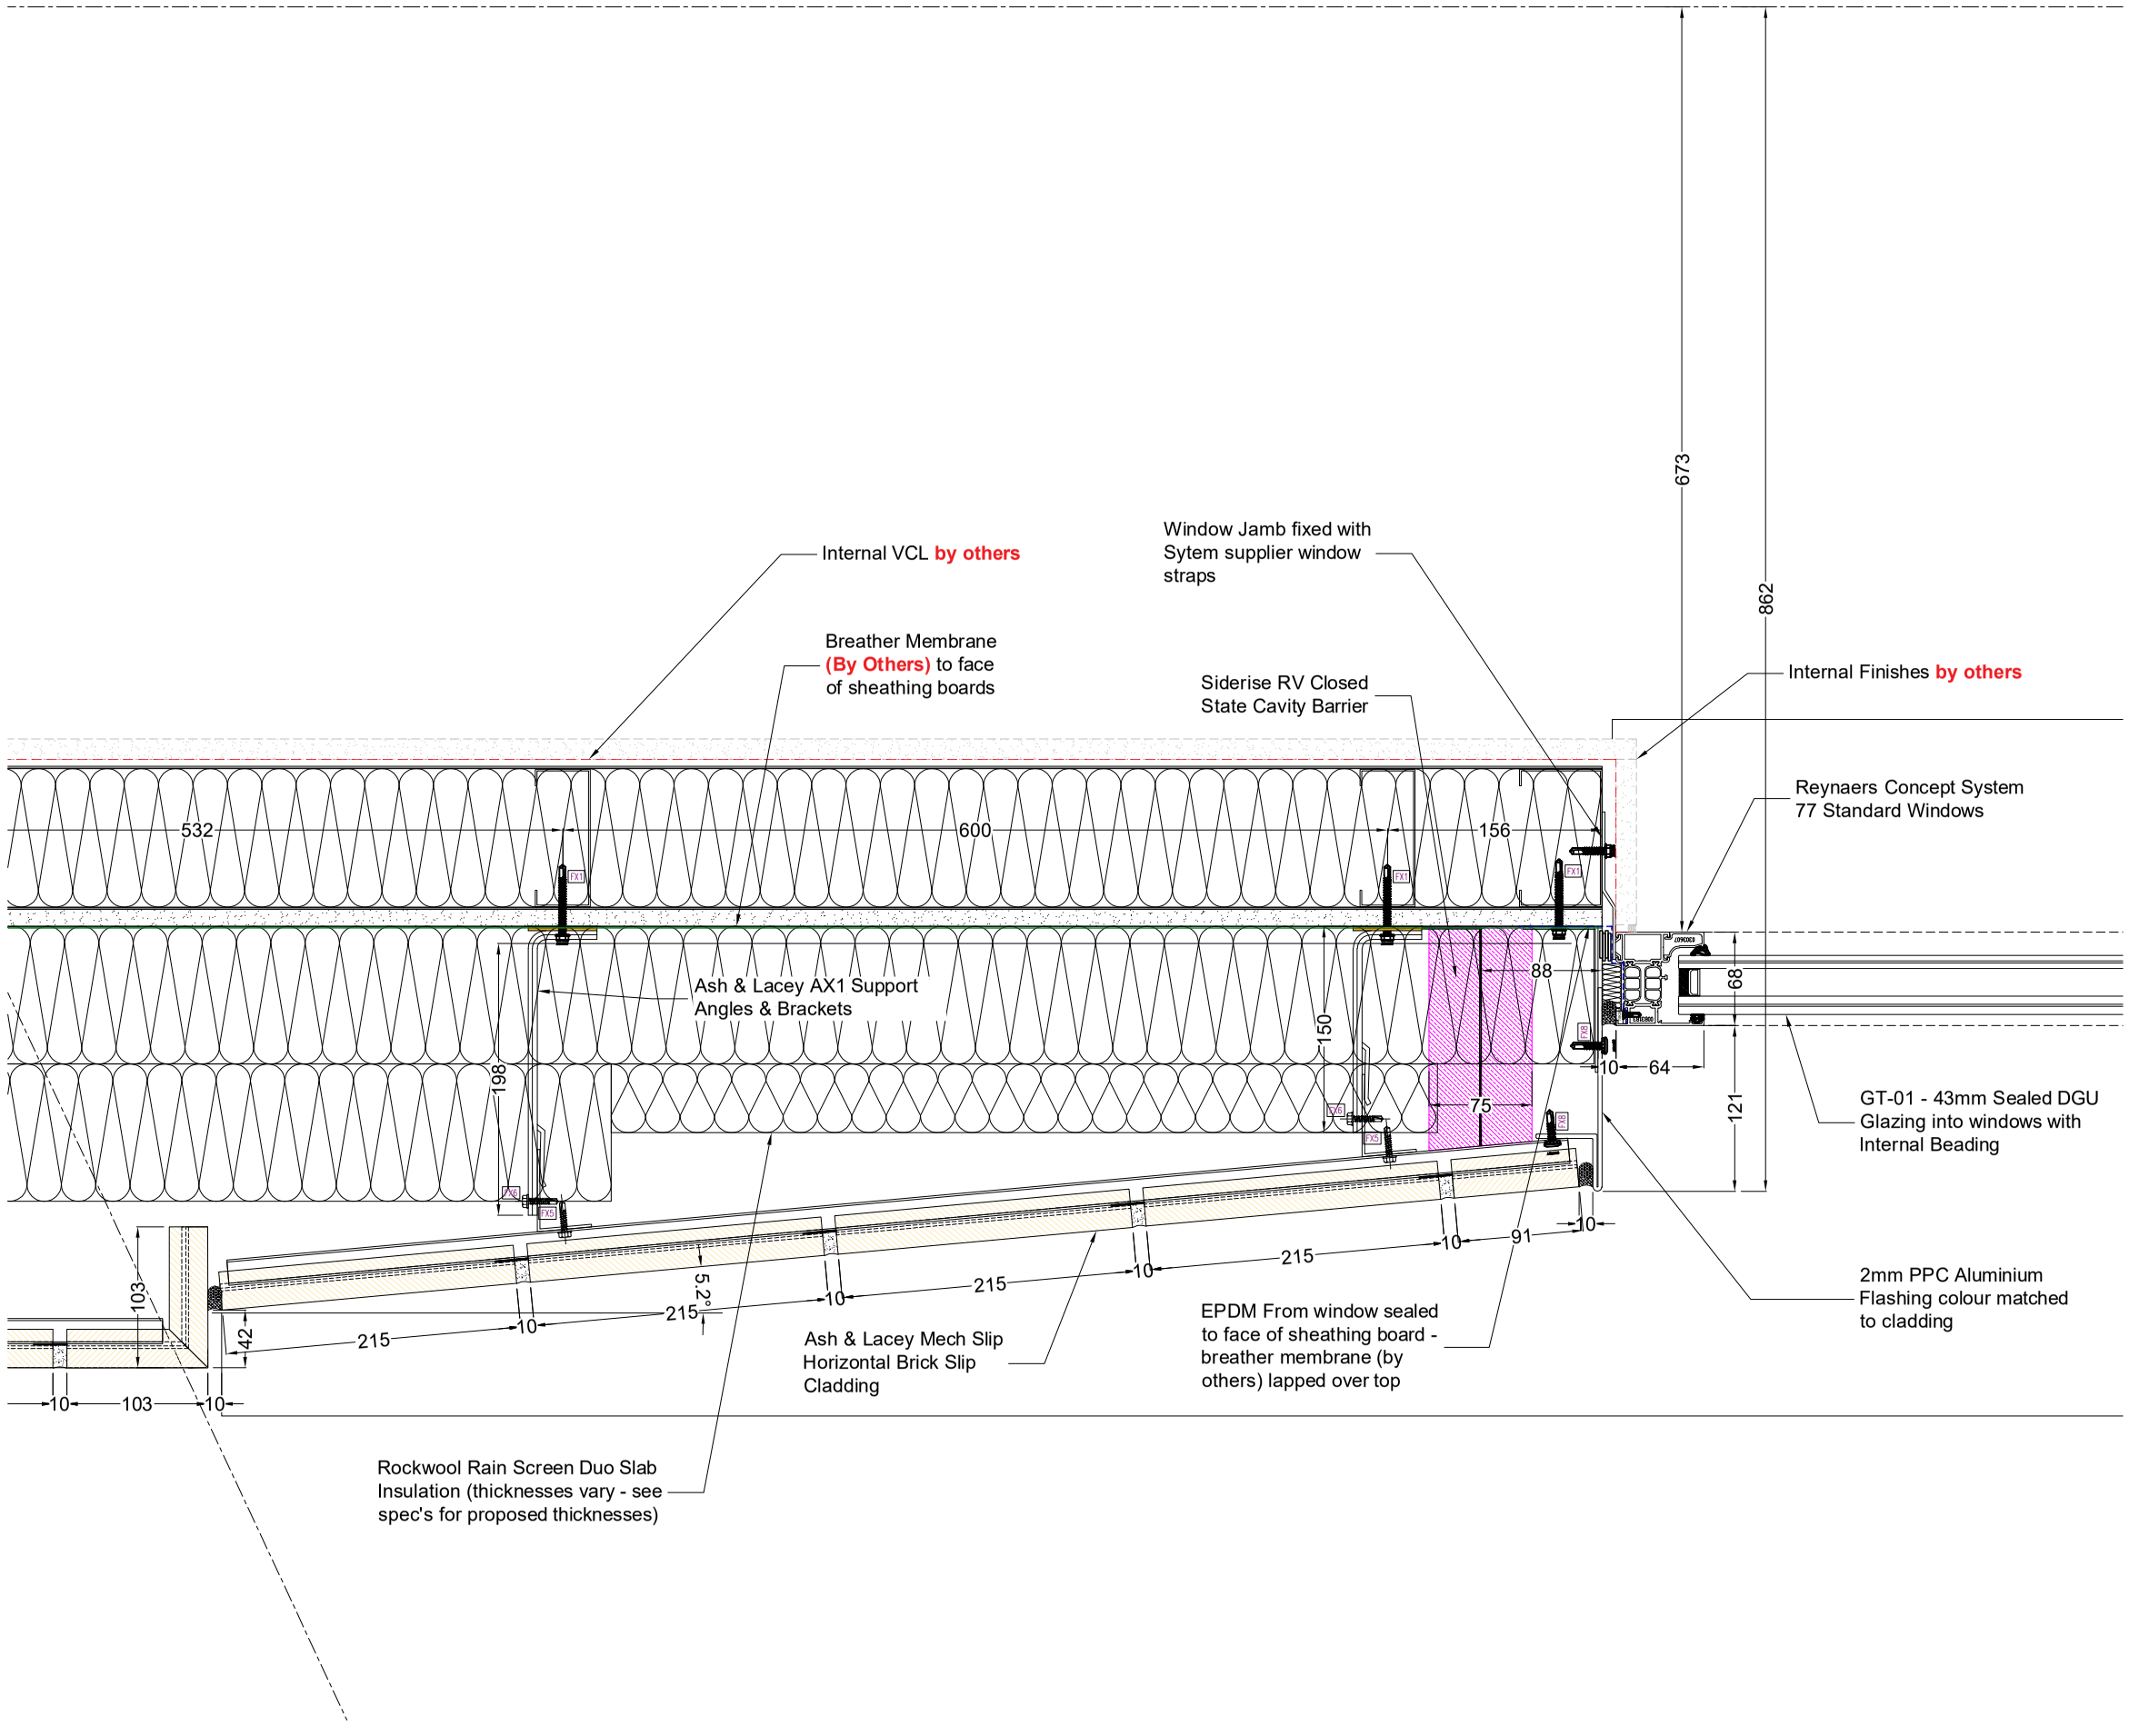


11 PLAN DETAIL THRO' FEATURE PANEL/WINDOW JAMB - HORIZONTAL BRICK SLIPS

Scale: 1:5

Revision	Description	Drawn	Date
P01	APPROVAL ISSUE	GLB	5.1.26

Client: AF & F CONSTRUCTION

CORE FACADE

Project: LAYSTALL STREET MANCHESTER

Drawing Status: APPROVAL

Title: PLAN DETAILS

Drawn:	Date:	Checked:	Date:
GLB	05.01.26	SD	05.01.26

Scale:	Project Number:
1:5 @ A3	1070

Drawing Number:	Revision:
LAY-CFL-00-DR-5001	P01