

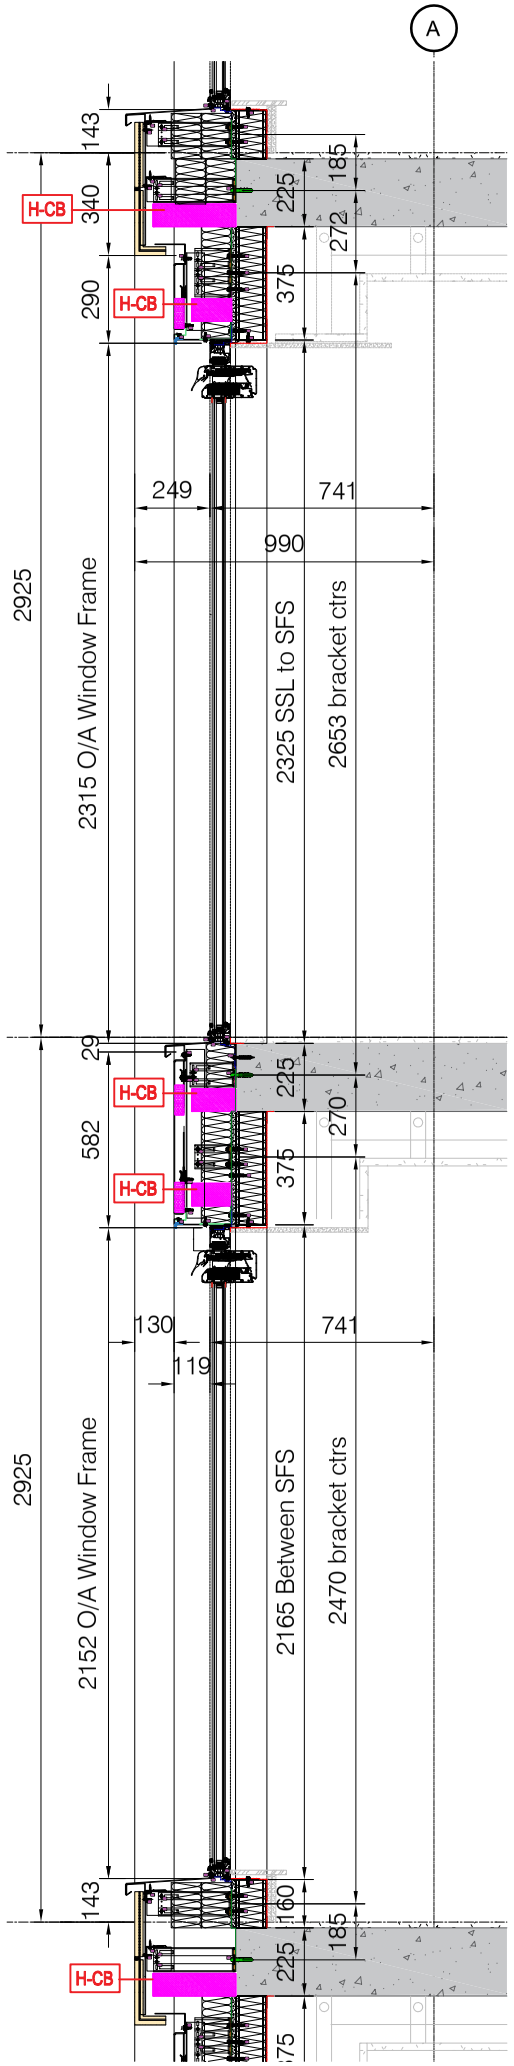



1 SECTION THRO' WINDOWS
Scale: 1:25

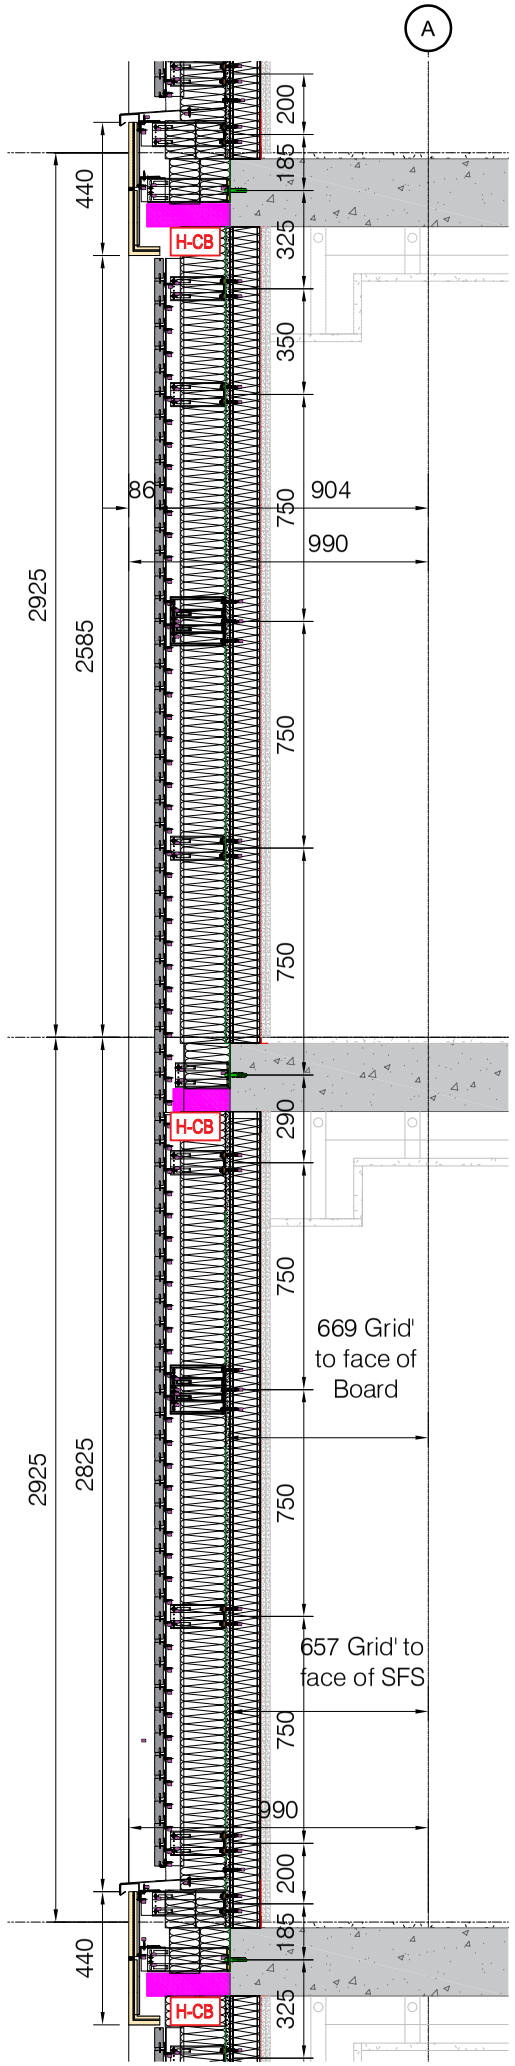

2 SECTION THRO' BRICK FEATURE PANEL
Scale: 1:25

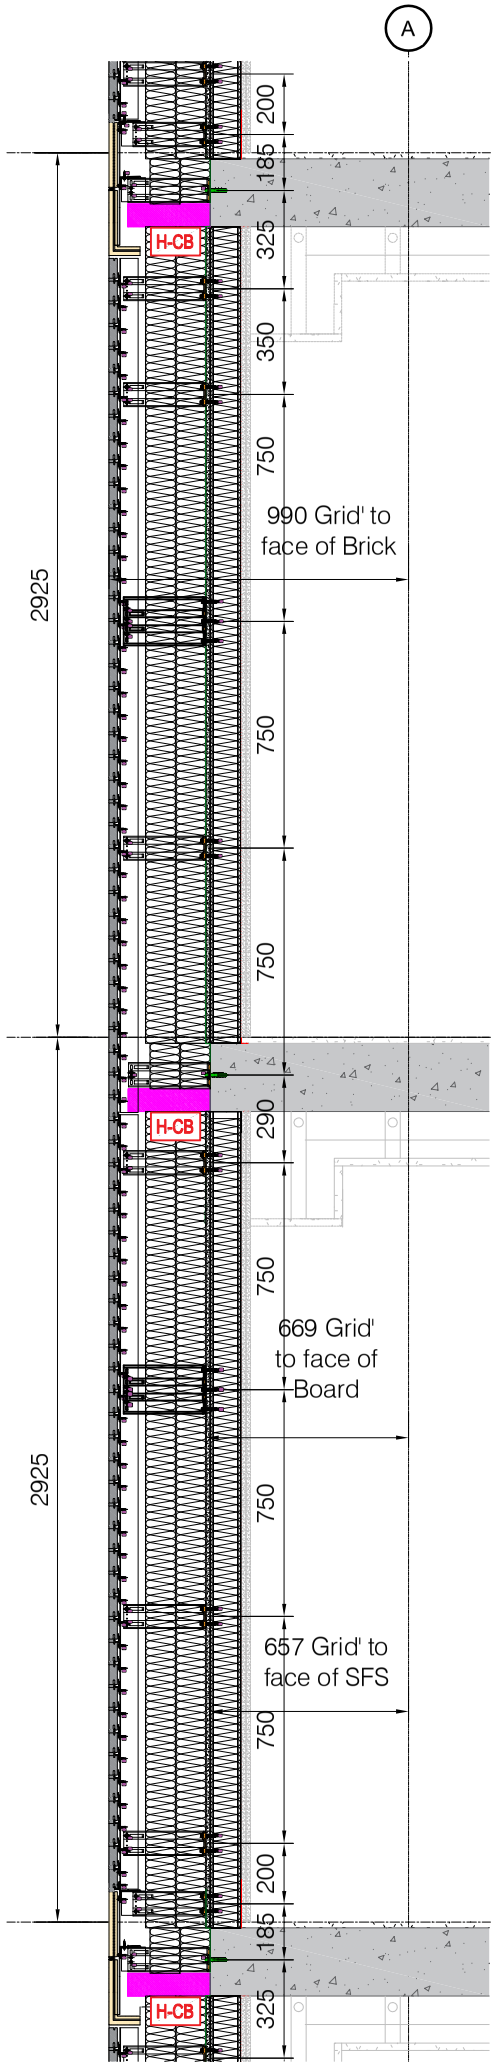

3 SECTION THRO' BRICK RAIN SCREEN
Scale: 1:25

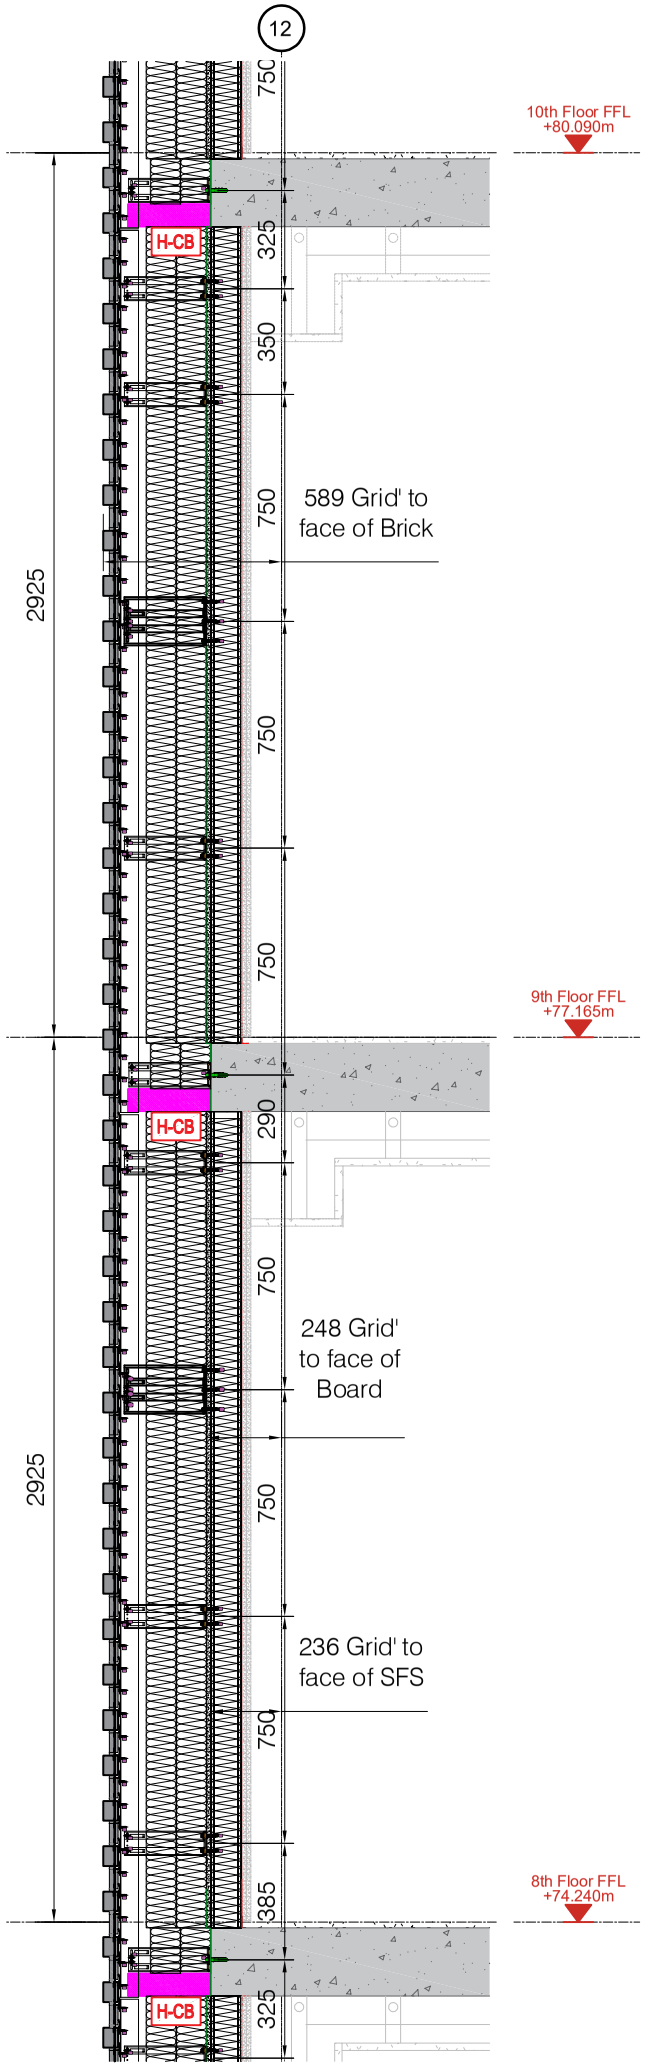

4 SECTION THRO' FEATURE BRICK RAIN SCREEN
Scale: 1:25

H-CB =.HORIZ CAVITY BARRIER
V-CB =.VERICAL CAVITY BARRIER

Revision	Description	Drawn	Date
P01	APPROVAL ISSUE	GLB	5.1.26

Client:
AF & F CONSTRUCTION

CORE FACADE

Project:
LAYSTALL STREET
MANCHESTER

Drawing Status:
APPROVAL

Title:
MOCK UP SECTIONS

Drawn:	Date:	Checked:	Date:
GLB	05.01.26	SD	05.01.26

Scale: 1:25 @ A3
Project Number: 1070
Drawing Number: LAY-CFL-00-DR-2000
Revision: P01