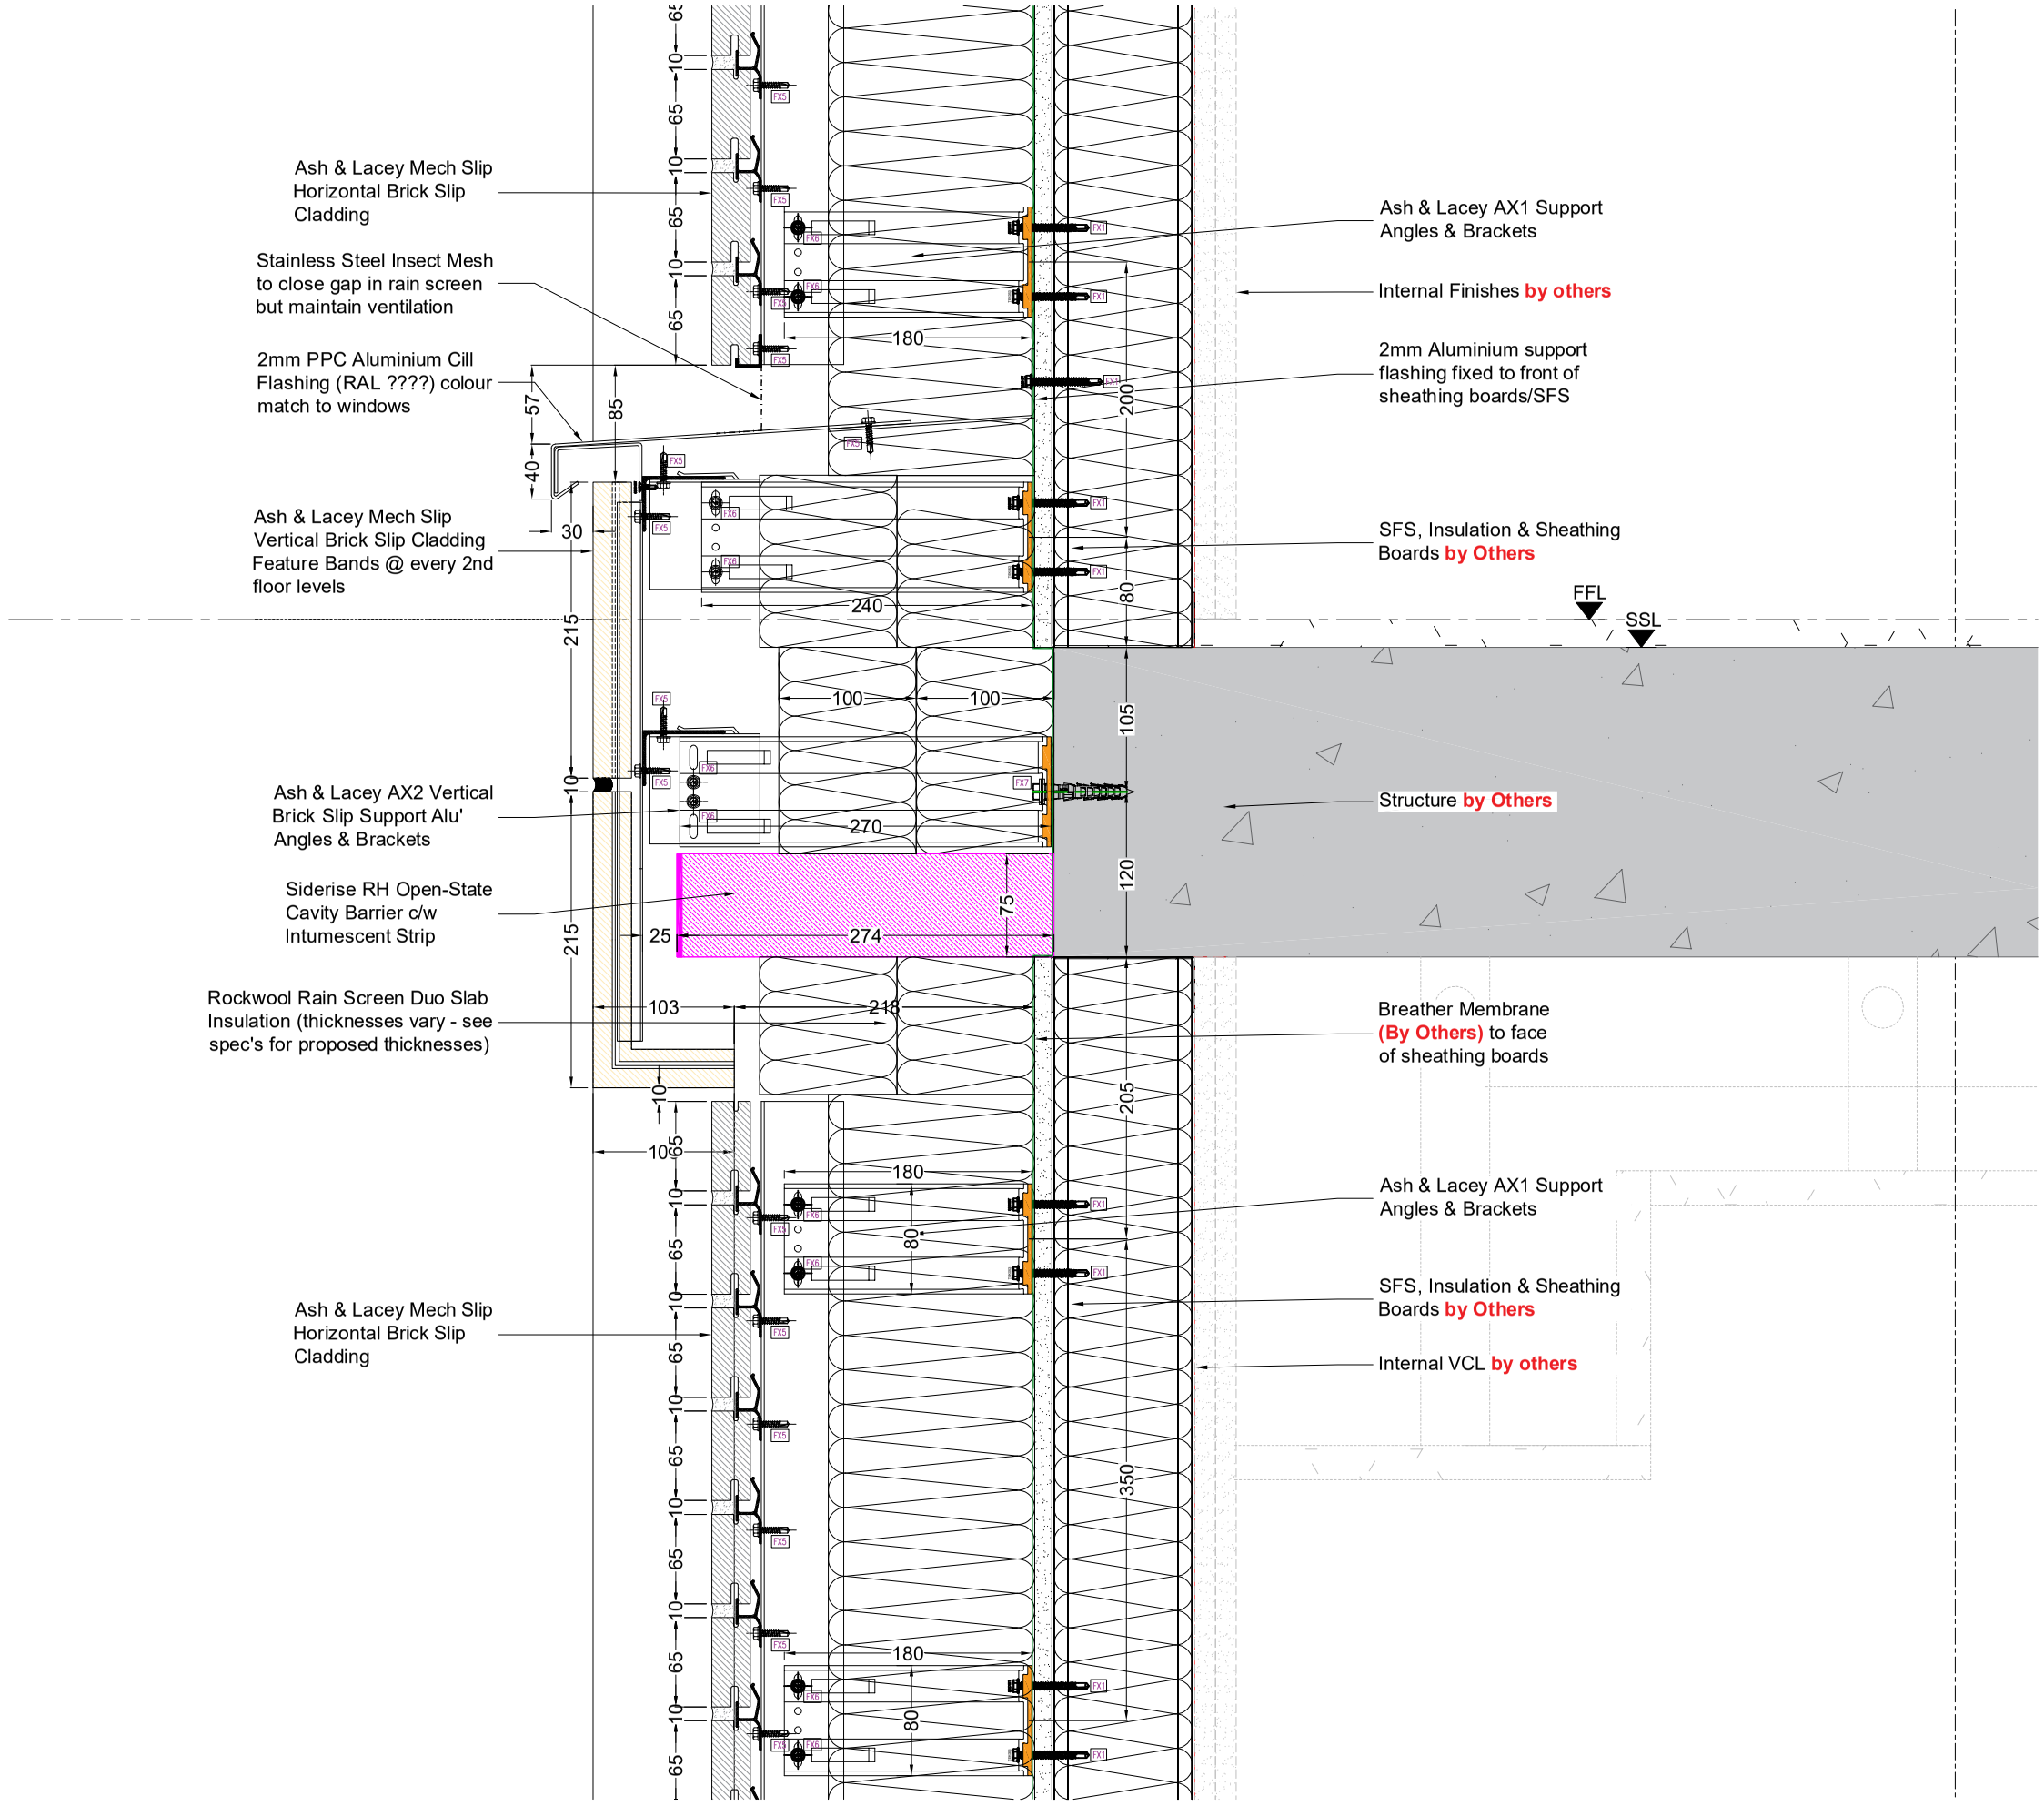


6 SECTION THRO' BRICK SLIP FEATURE PANEL - LOWER FLOOR

Scale: 1:5

Revision	Description	Drawn	Date
P01	APPROVAL ISSUE	GLB	5.1.26

Client:

AF & F CONSTRUCTION

CORE FACADE

Project:

LAYSTALL STREET
MANCHESTER

Drawing Status:

APPROVAL

Title:

SECTION DETAILS

Drawn:	Date:	Checked:	Date:
GLB	05.01.26	SD	05.01.26

Scale:	Project Number:
1:5 @ A3	1070

Drawing Number:	Revision:
LAY-CFL-00-DR-4005	P01